

BROADFIELD GRANGE - Construction Stage 9-14

Lincoln Rolleston Road, Rolleston

For Approval

Drawing Number:	Drawing:	Revision:	Stage:
24112A-01-002	Staging Plan	A1	All
24112A-01-003	Sheet Layout plan	A1	All
24112A-01-010	Conceptual Landscape Plan	A1	13
24112A-01-011	Conceptual Landscape Plan	A2	12/13
24112A-01-012	Conceptual Landscape Plan	A1	12
24112A-01-013	Conceptual Landscape Plan	A1	10/12
24112A-01-014	Conceptual Landscape Plan	AO	11/14
24112A-01-015	Conceptual Landscape Plan	AO	11
24112A-01-016	Conceptual Landscape Plan	AO	9/11
24112A-01-020	Conceptual Landscape Plan	A1	13
24112A-01-021	Conceptual Landscape Plan	AO	13
24112A-01-022	Conceptual Landscape Plan	A2	13
24112A-01-023	Conceptual Landscape Plan	AO	12
24112A-01-024	Conceptual Landscape Plan	AO	12
24112A-01-025	Conceptual Landscape Plan	A1	10
24112A-01-026	Conceptual Landscape Plan	A1	12
24112A-01-027	NOT IN USE	-	-
24112A-01-028	NOT IN USE	-	-
24112A-01-029	Conceptual Landscape Plan	AO	11
24112A-01-030	Conceptual Landscape Plan	AO	11
24112A-01-031	Conceptual Landscape Plan	AO	9
24112A-01-050	Landscape Details	AO	All
24112A-01-051	Landscape Details	A1	All
25013-02-TP01	Tree Layout Plan	A1	All
25013-02-TP10	Tree Plan	A1	13
25013-02-TP11	Tree Plan	A2	12/13
25013-02-TP12	Tree Plan	A1	12
25013-02-TP13	Tree Plan	AO	10/12
25013-02-TP14	Tree Plan	AO	11/14
25013-02-TP15	Tree Plan	AO	11
25013-02-TP16	Tree Plan	AO	9/11

Drawing Number:	Drawing:	Revision:	Stage:
24112A-03-PP01	Planting Layout Plan	A1	All
24112A-03-PP10	Planting Plan	A1	13
24112A-03-PP11	Planting Plan	A1	13
24112A-03-PP12	Planting Plan	A1	13
24112A-03-PP13	Planting Plan	A1	13
24112A-03-PP14	Planting Plan	A1	13
24112A-03-PP15	Planting Plan	A1	12
24112A-03-PP16	Planting Plan	A1	12
24112A-03-PP17	Planting Plan	A1	12
24112A-03-PP18	NOT IN USE	-	-
24112A-03-PP19	Planting Plan	A2	10
24112A-03-PP20	Planting Plan	A1	10
24112A-03-PP21	Planting Plan	A1	12
24112A-03-PP30	Planting Plan	AO	11
24112A-03-PP31	Planting Plan	AO	11
24112A-03-PP32	Planting Plan	AO	11
24112A-03-PP33	Planting Plan	AO	11
24112A-03-PP34	Planting Plan	AO	9

AS APPROVED BY
SELWYN DISTRICT COUNCIL
Development Engineering

Engineering Acceptance
RC 245118

28/04/2026 nik.colley

Works to be completed in accordance with the terms
and conditions set in the Engineering Acceptance Letter.

PLEASE NOTE

FOR CONSTRUCTION PURPOSES USE ONLY FIGURED DIMENSIONS. THIS DRAWING MUST ALWAYS BE READ IN CONJUNCTION WITH ALL RELEVANT PROJECT DETAILS. ALL DIMENSIONS MUST BE CHECKED ON SITE PRIOR TO COMMENCEMENT. PLEASE REPORT ANY DISCREPANCY TO THE ARCHITECT OR CONTRACT ADMINISTRATOR

© COPYRIGHT XTERIORSCAPES 2025

Revisions

AO 27/01/26 Initial Design

A1 30/01/26 Design Amendments

A2 19/02/26 RFI Amendments

A3 19/03/26 Stages 9, 11 & 14

Drawing	Project Date
Cover Sheet	Jan 2026
Project/Client	Scale @ A3
Broadfield Grange Stages 9-14	NTS
Urban Estates 22 & Broadfield Grange	Purpose of Issue
Job reference Drawing number	Approval
24112A-01-001	
Revision	
A3	




xteriorscapes
LANDSCAPE ARCHITECTS

441 Papanui Road, PO Box 36-511
Christchurch 8146

m: 021 433 418 t: 03 421 8460
hayden@xteriorscapes.nz
www.xteriorscapes.nz

Key:

- Stage 9
- Stage 10
- Stage 11
- Stage 12
- Stage 13
- Stage 14

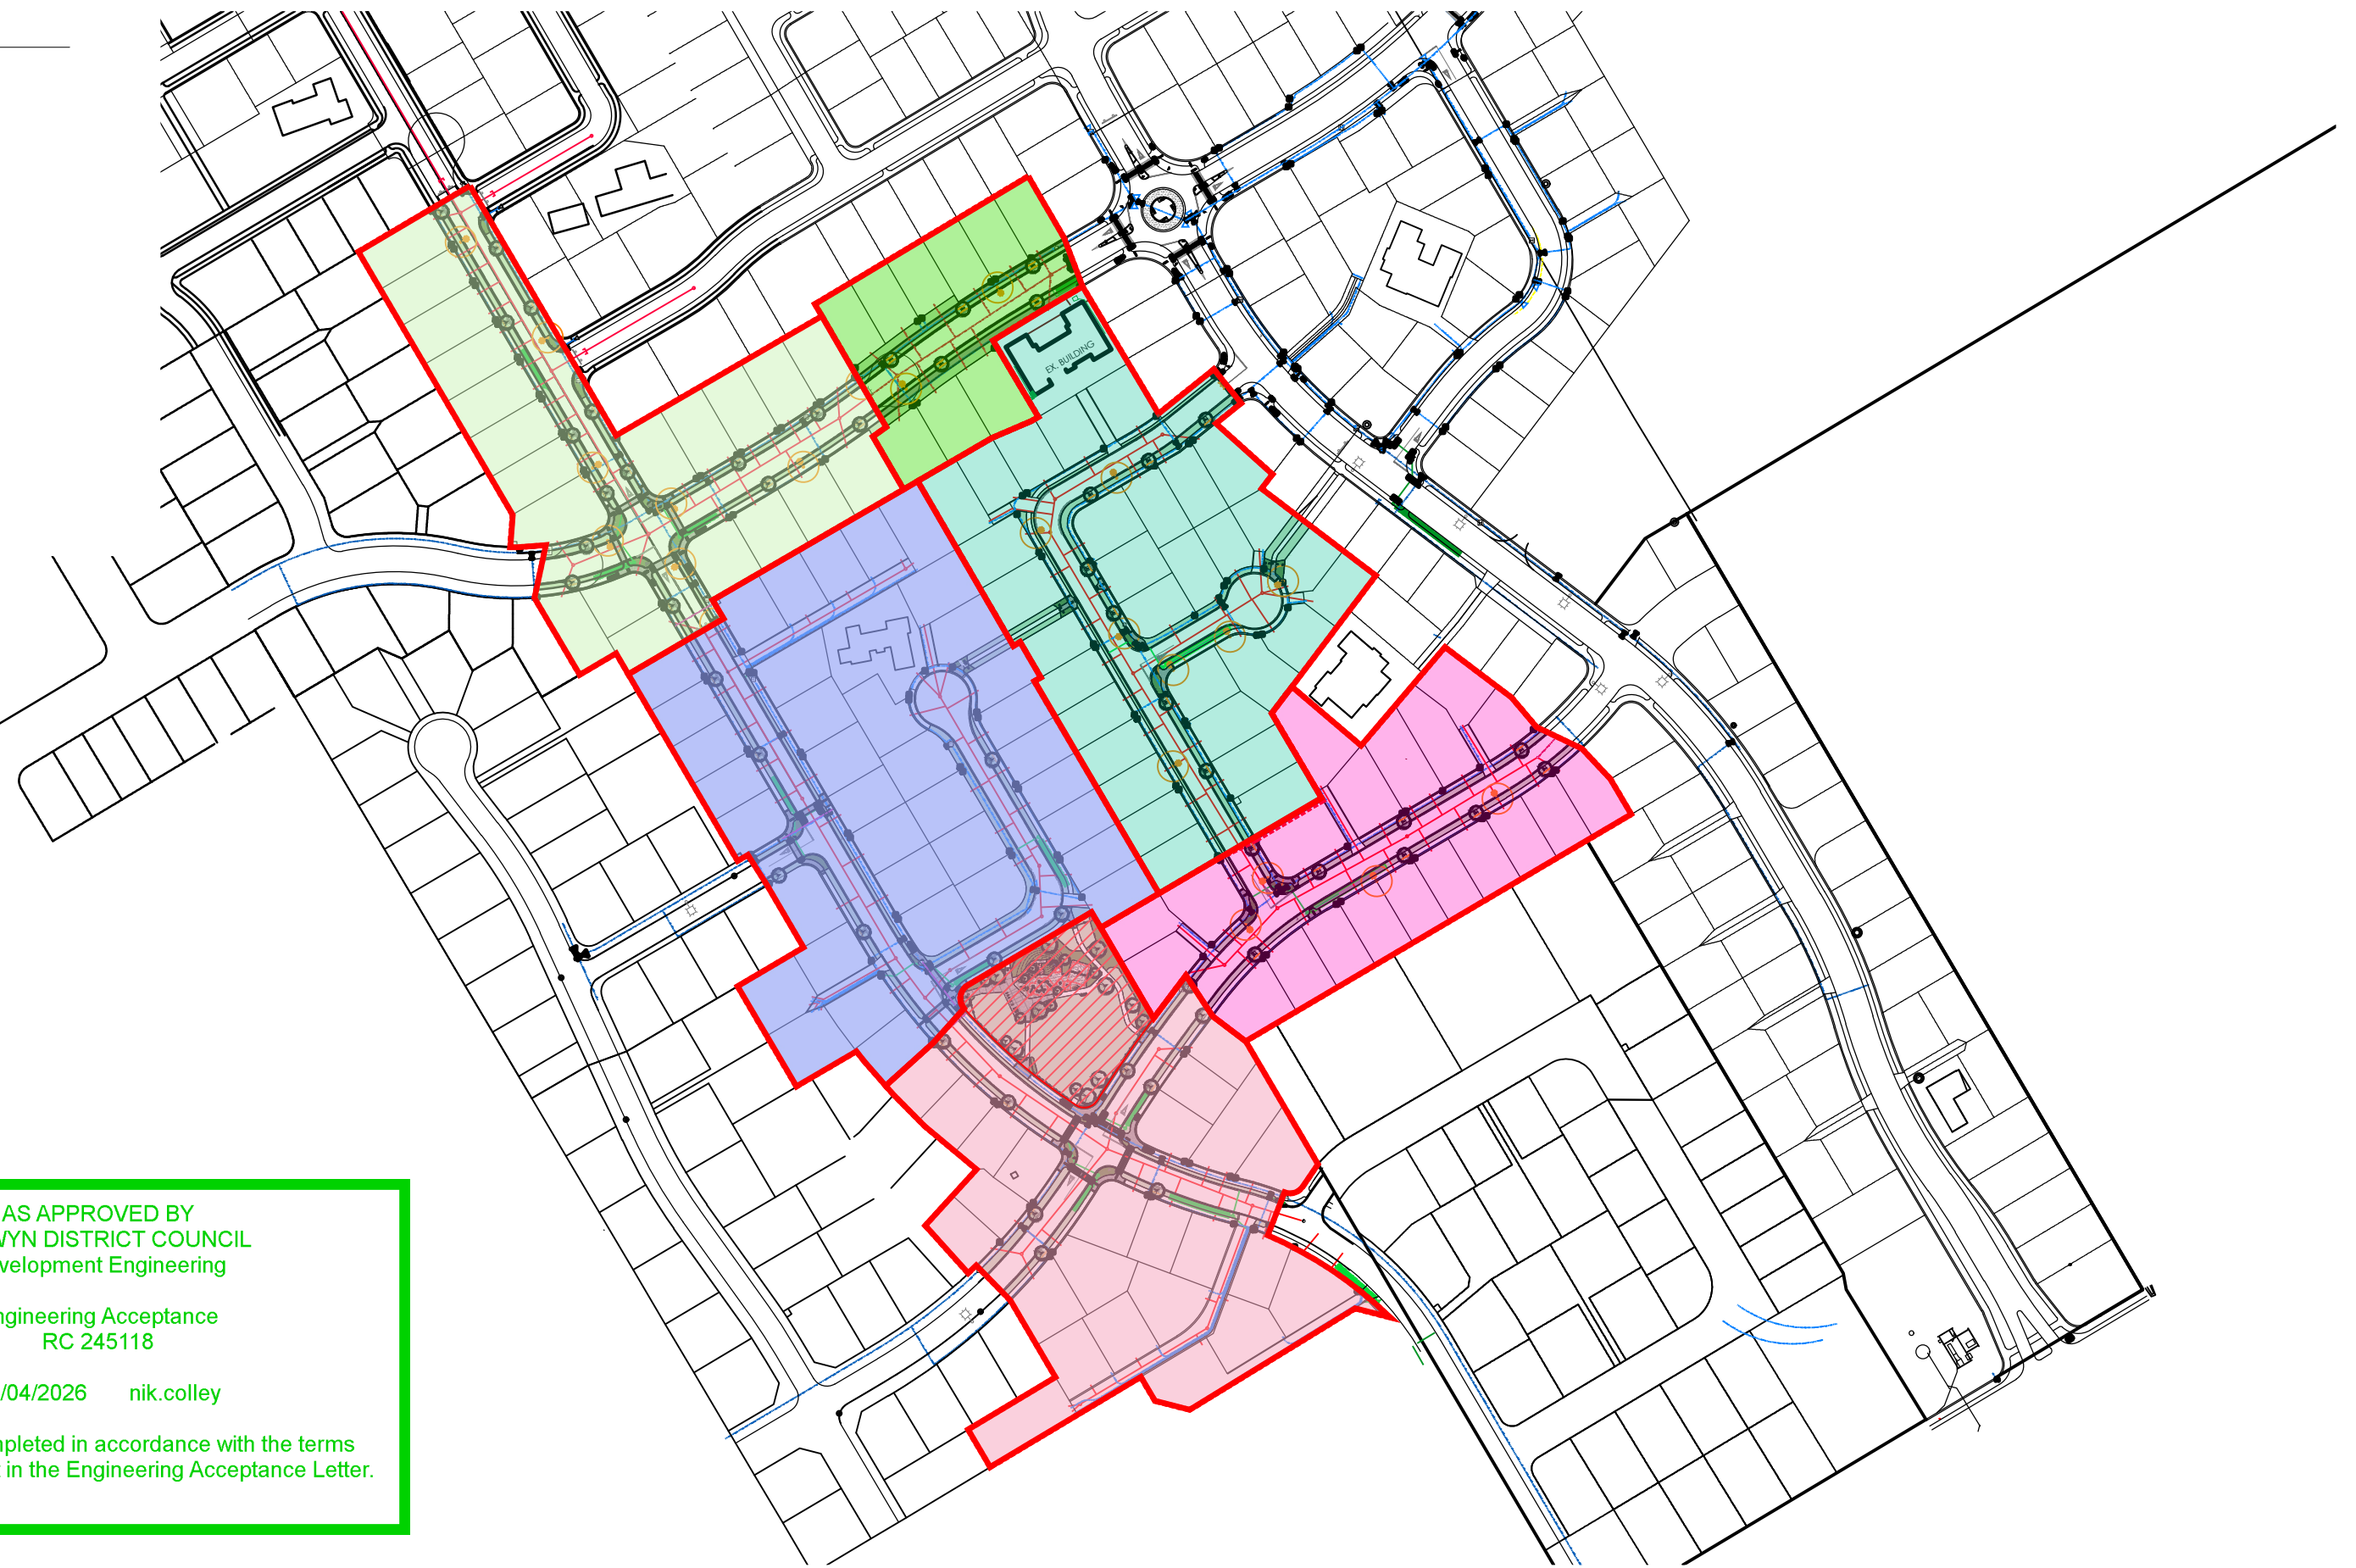

AS APPROVED BY
SELWYN DISTRICT COUNCIL
Development Engineering

Engineering Acceptance
RC 245118

28/04/2026 nik.colley

Works to be completed in accordance with the terms
and conditions set in the Engineering Acceptance Letter.



PLEASE NOTE

FOR CONSTRUCTION PURPOSES USE ONLY FIGURED DIMENSIONS. THIS DRAWING MUST ALWAYS BE READ IN CONJUNCTION WITH ALL RELEVANT PROJECT DETAILS. ALL DIMENSIONS MUST BE CHECKED ON SITE PRIOR TO COMMENCEMENT. PLEASE REPORT ANY DISCREPANCY TO THE ARCHITECT OR CONTRACT ADMINISTRATOR

© COPYRIGHT XTERIORSCAPES 2025

Revisions
AO 27/01/26 Initial Design
A1 19/03/26 Stages 9, 11 & 14

1:2,500

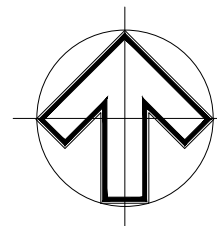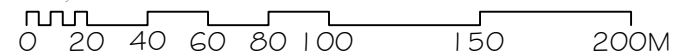


Drawing Staging Plan		Project Date Jan 2026	
Project/Client Broadfield Grange Stages 9-14 Urban Estates 22 & Broadfield Grange		Scale @ A3 1:2500	
Job reference Drawing number 24112A-01-002		Revision A1	Purpose of Issue Approval



441 Papanui Road, PO Box 36-511
Christchurch 8146

m: 021 433 418 t: 03 421 8460
hayden@xteriorscapes.nz
www.xteriorscapes.nz

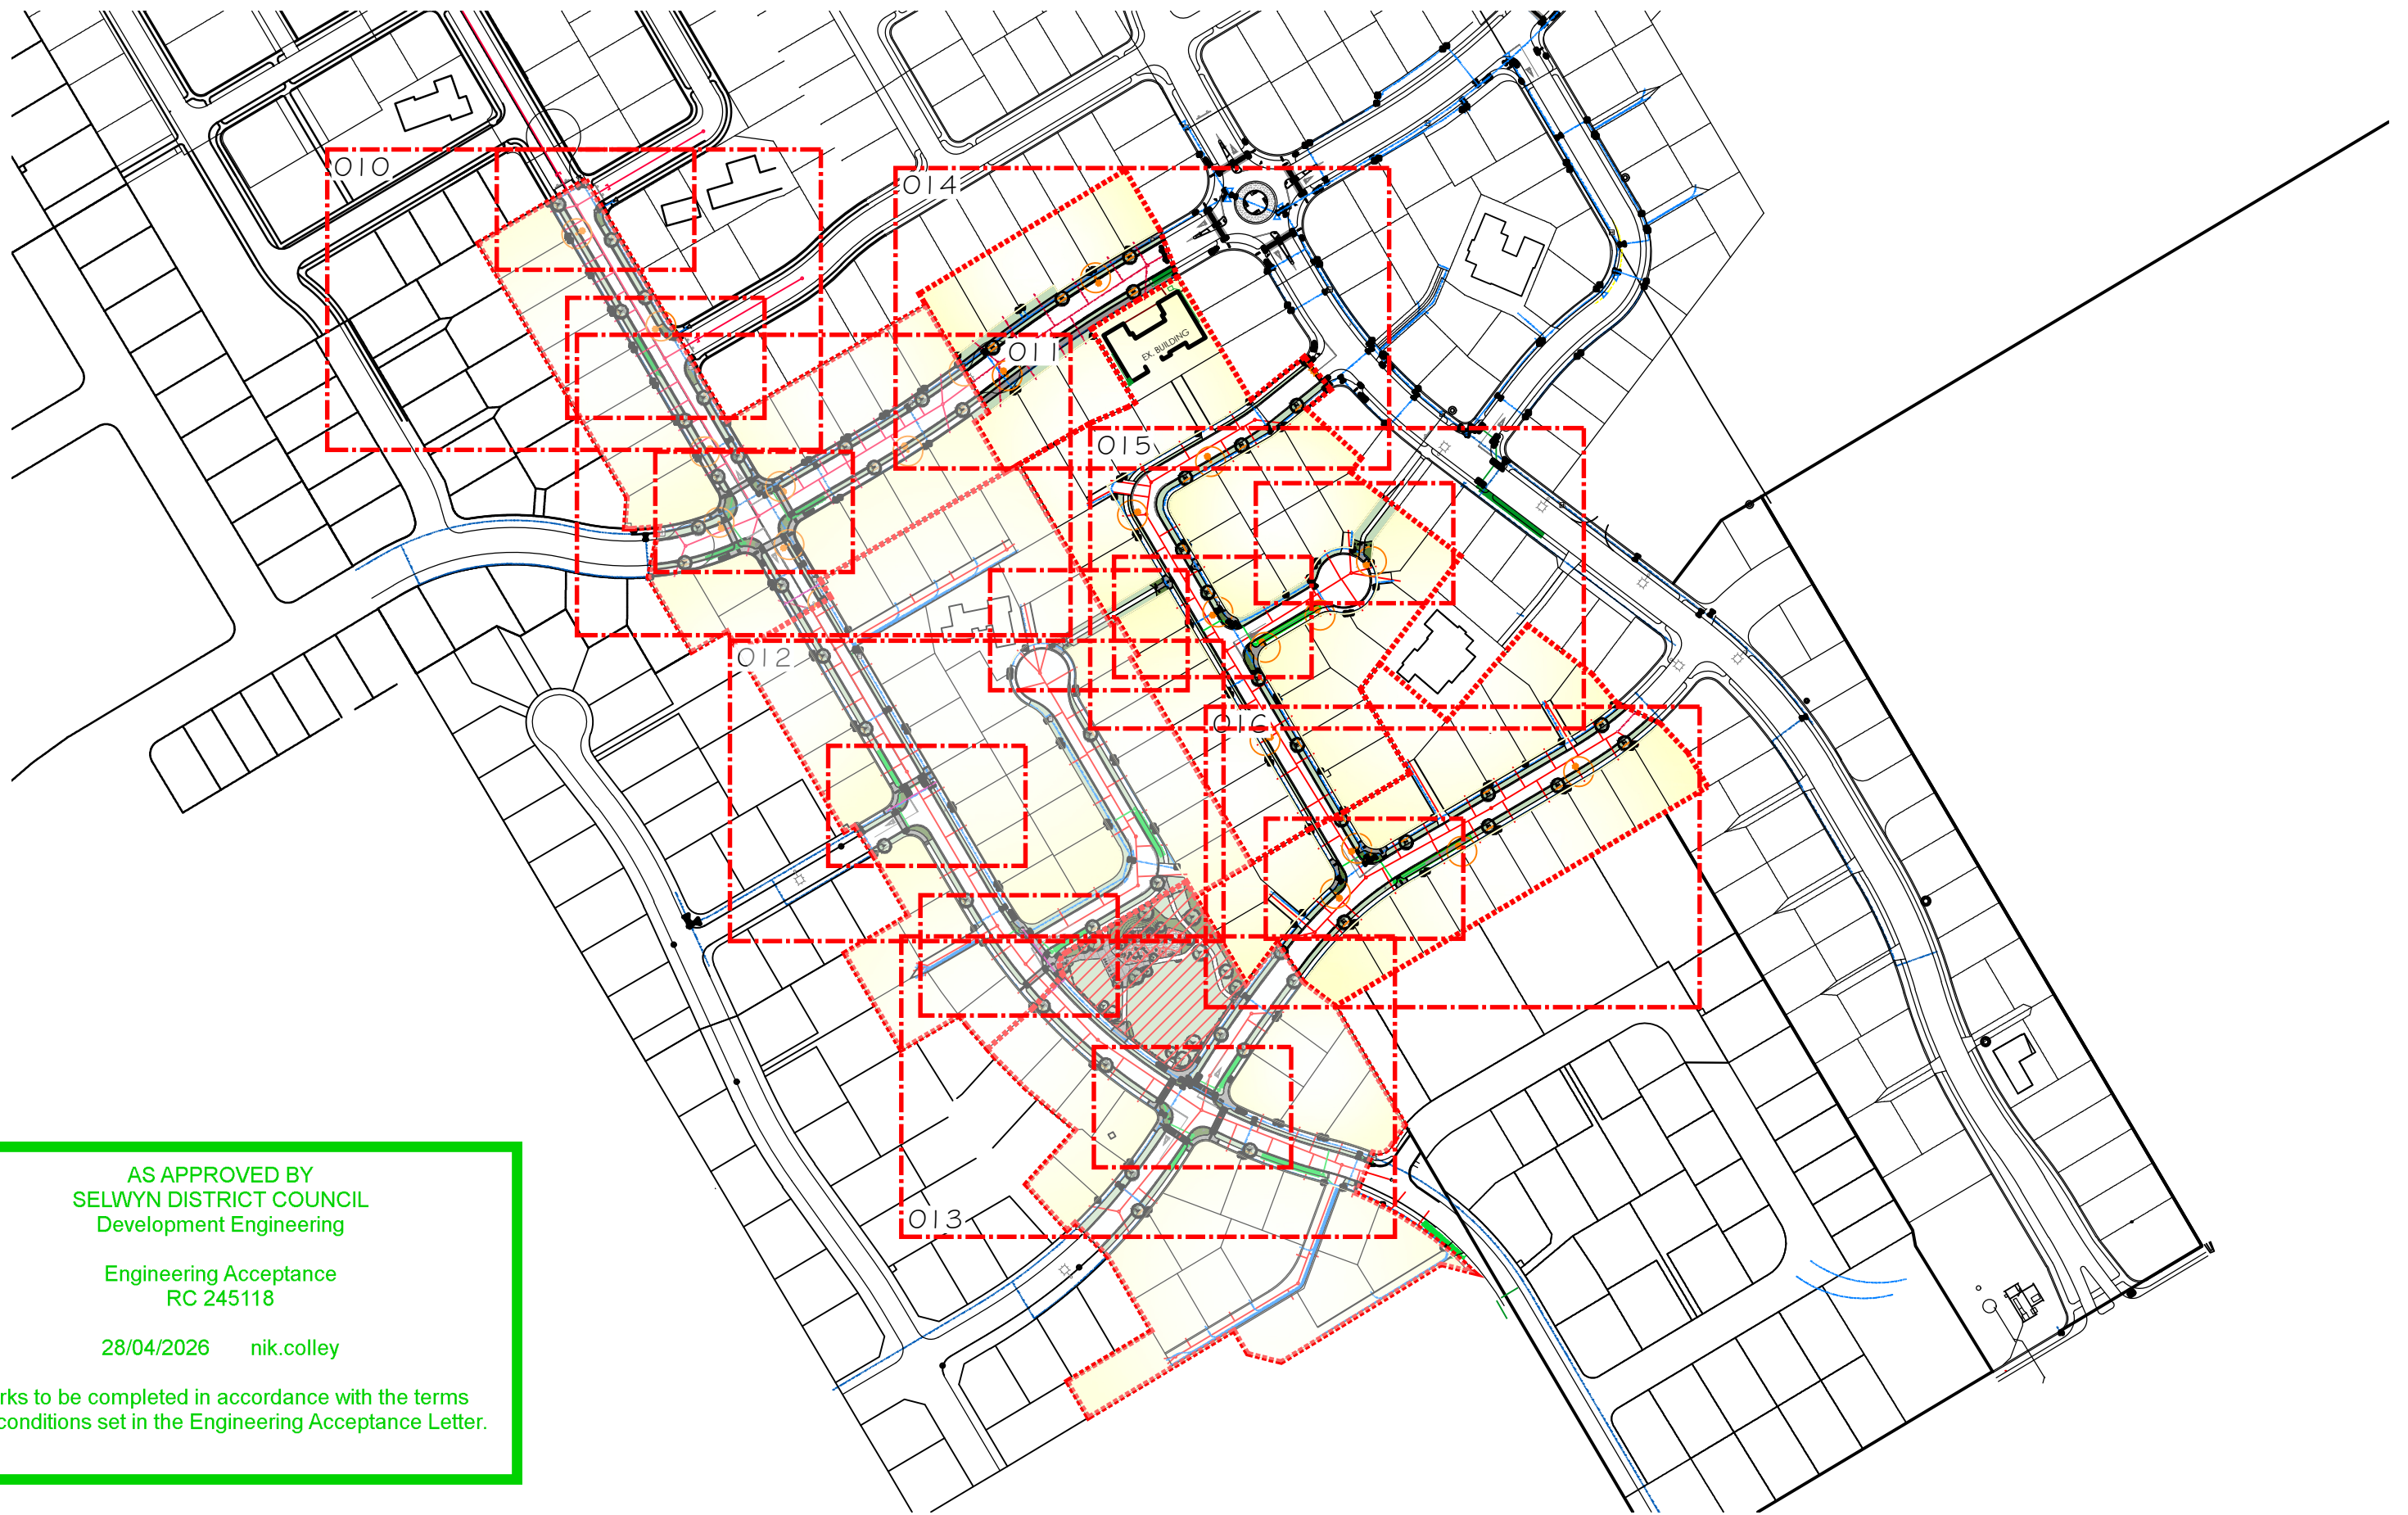

AS APPROVED BY
SELWYN DISTRICT COUNCIL
Development Engineering

Engineering Acceptance
RC 245118

28/04/2026 nik.colley

Works to be completed in accordance with the terms
and conditions set in the Engineering Acceptance Letter.



PLEASE NOTE

FOR CONSTRUCTION PURPOSES USE ONLY FIGURED DIMENSIONS. THIS DRAWING MUST ALWAYS BE READ IN CONJUNCTION WITH ALL RELEVANT PROJECT DETAILS. ALL DIMENSIONS MUST BE CHECKED ON SITE PRIOR TO COMMENCEMENT. PLEASE REPORT ANY DISCREPANCY TO THE ARCHITECT OR CONTRACT ADMINISTRATOR

© COPYRIGHT XTERIORSCAPES 2025

Revisions
AO 27/01/26 Initial Design
A1 19/03/26 Stages 9, 11 & 14

1:2,500

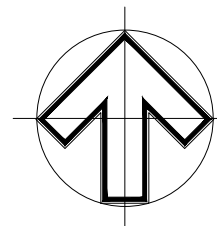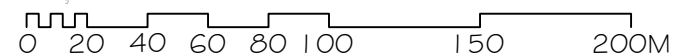


Drawing	Conceptual Landscape Plan
Project/Client	Broadfield Grange Stages 9-14 Urban Estates 22 & Broadfield Grange
Job reference Drawing number	24112A-01-003
Revision	A1

Project Date	Jan 2026
Scale @ A3	1:2500
Purpose of Issue	Approval



441 Papanui Road, PO Box 36-511
Christchurch 8146

m: 021 433 418 t: 03 421 8460
hayden@xteriorscapes.nz
www.xteriorscapes.nz


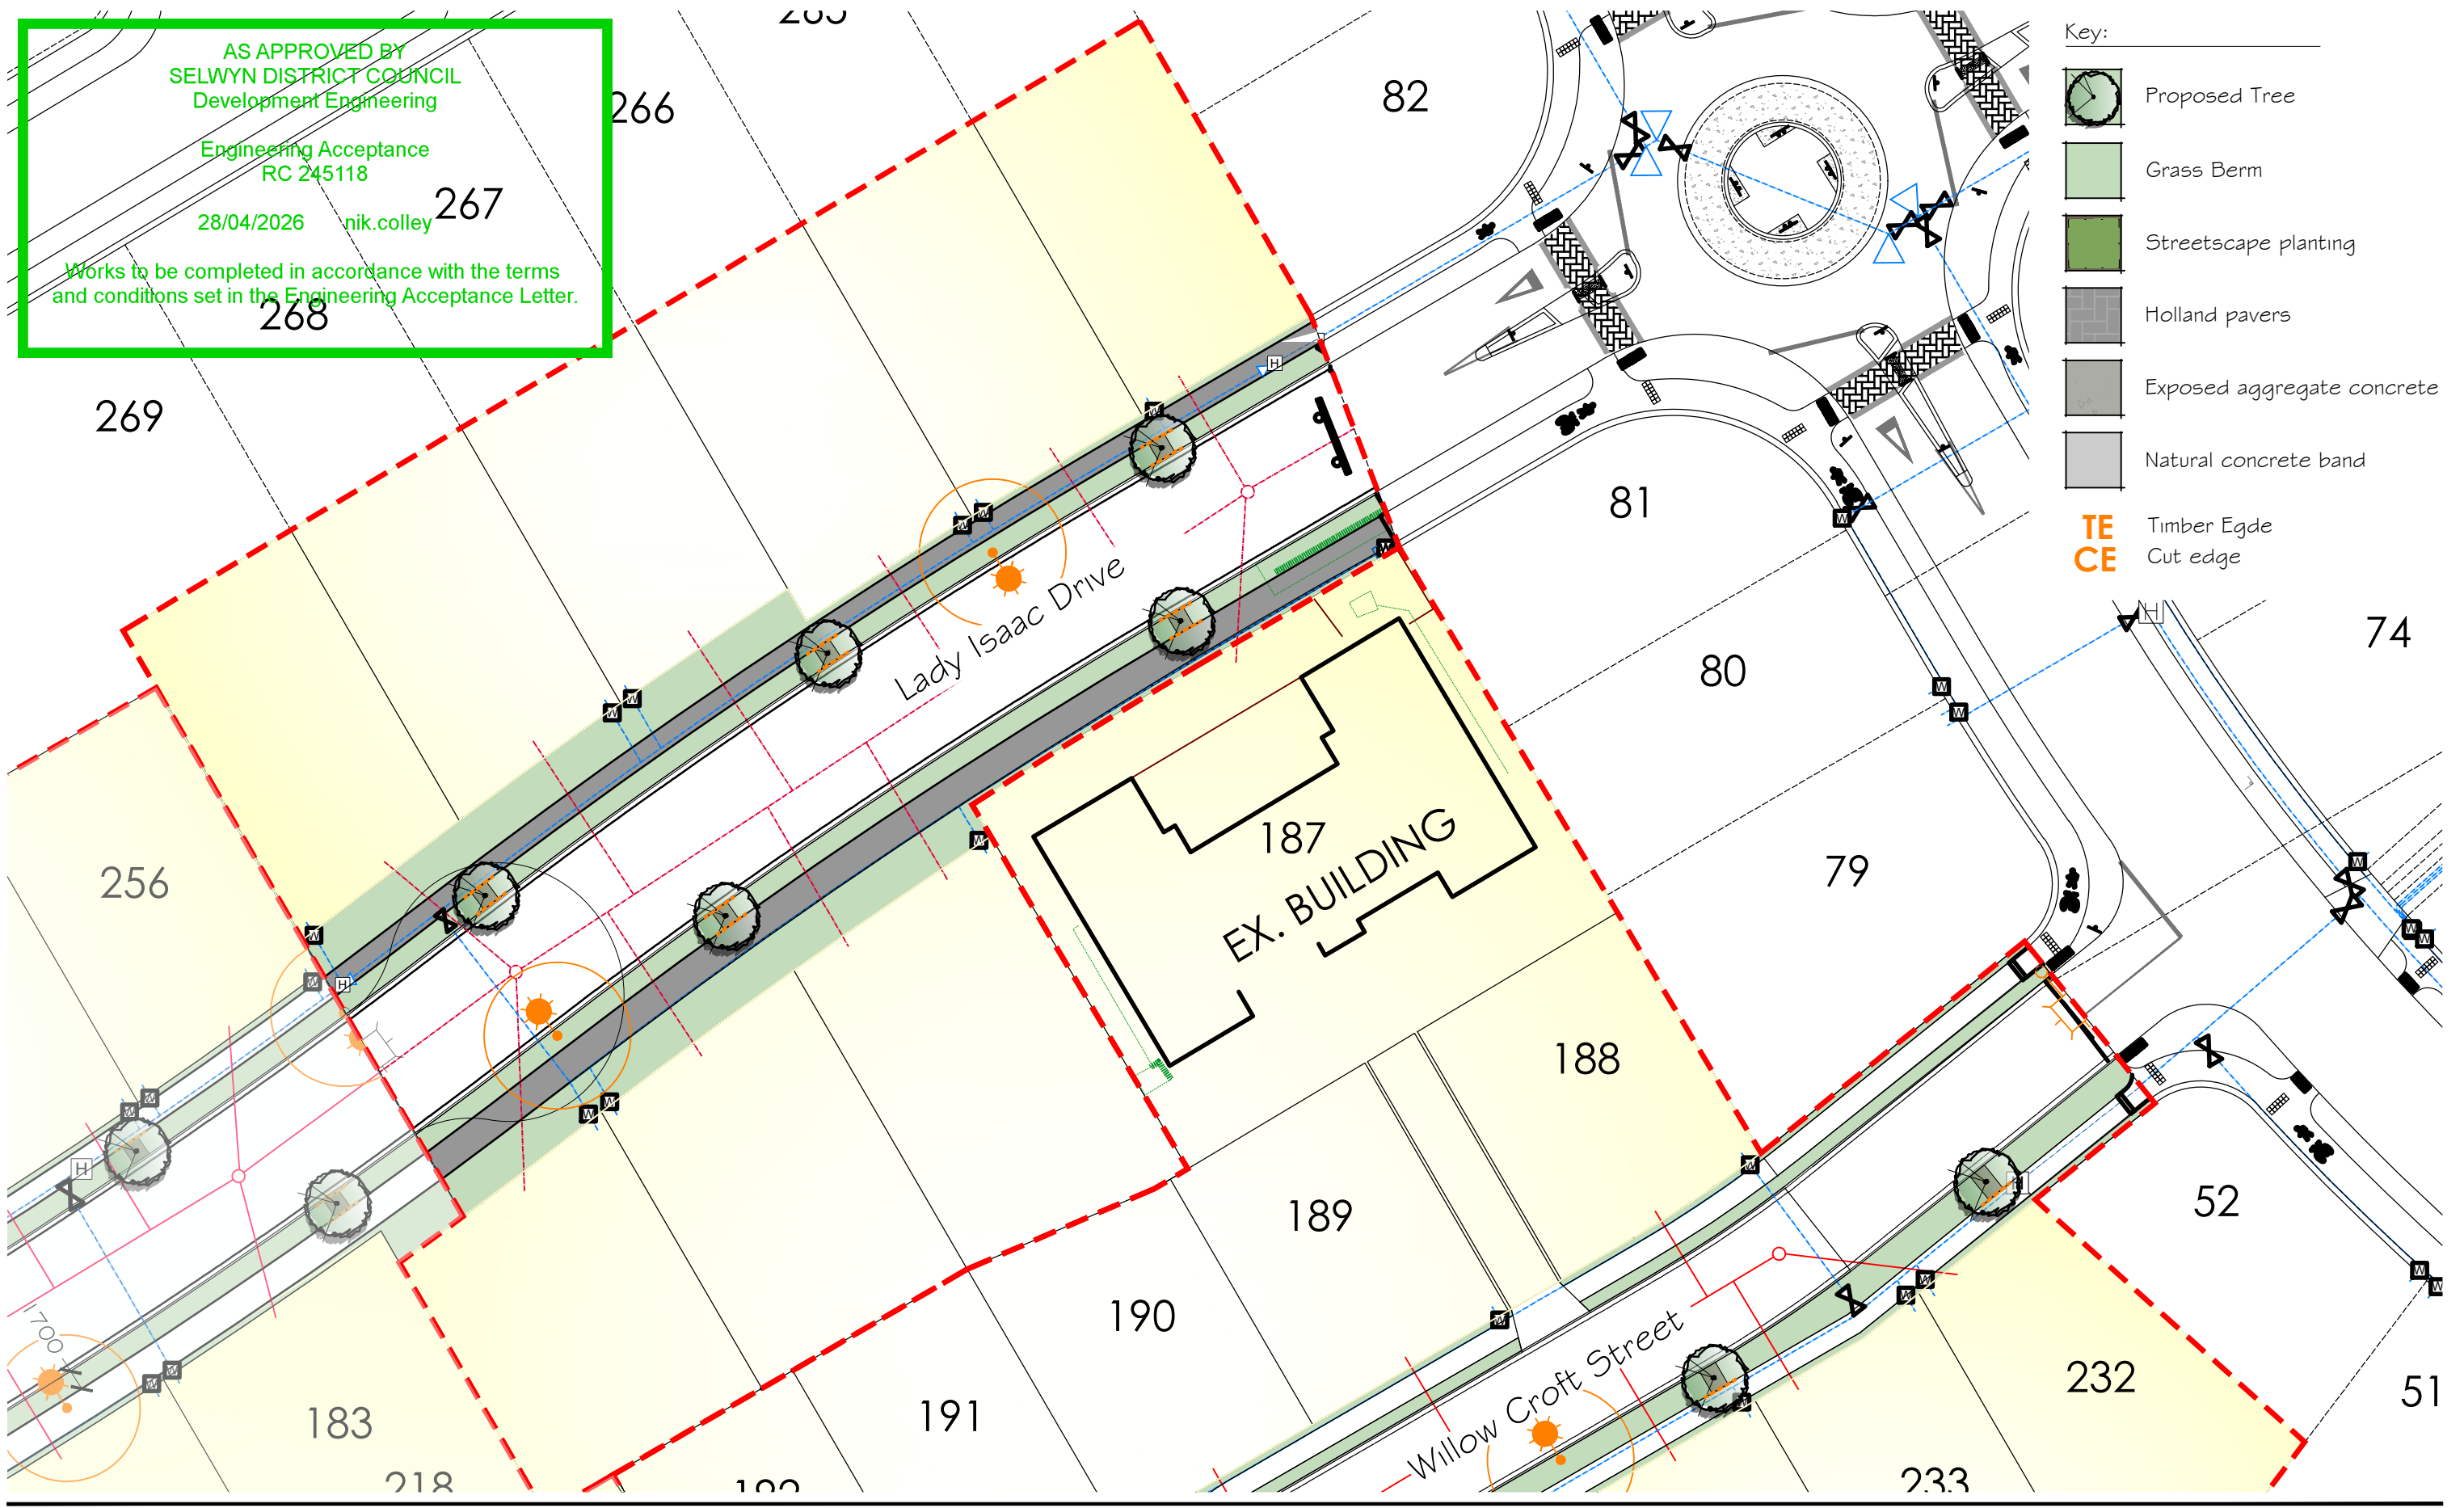


- Key:
- Proposed Tree
 - Grass Berm
 - Streetscape planting
 - Holland pavers
 - Exposed aggregate concrete
 - Natural concrete band
 - TE Timber Edge
 - CE Cut edge

PLEASE NOTE

FOR CONSTRUCTION PURPOSES USE ONLY FIGURED DIMENSIONS. THIS DRAWING MUST ALWAYS BE READ IN CONJUNCTION WITH ALL RELEVANT PROJECT DETAILS. ALL DIMENSIONS MUST BE CHECKED ON SITE PRIOR TO COMMENCEMENT. PLEASE REPORT ANY DISCREPANCY TO THE ARCHITECT OR CONTRACT ADMINISTRATOR


© COPYRIGHT XTERIORSCAPES 2025

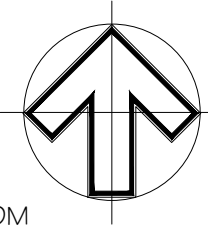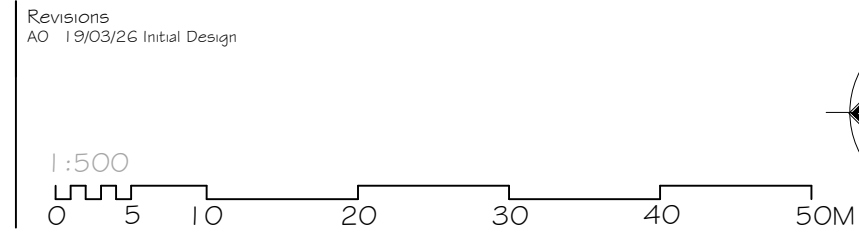

Drawing	Conceptual Landscape Plan	Project Date	Jan 2026
Project/Client	Broadfield Grange Stages 9-14 Urban Estates 22 & Broadfield Grange	Scale @ A3	1:500
Job reference Drawing number	24112A-01-014	Revision	AO
		Purpose of Issue	Approval

441 Papanui Road, PO Box 36-511
Christchurch 8146

m: 021 433 418 t: 03 421 8460
hayden@xteriorscapes.nz
www.xteriorscapes.nz

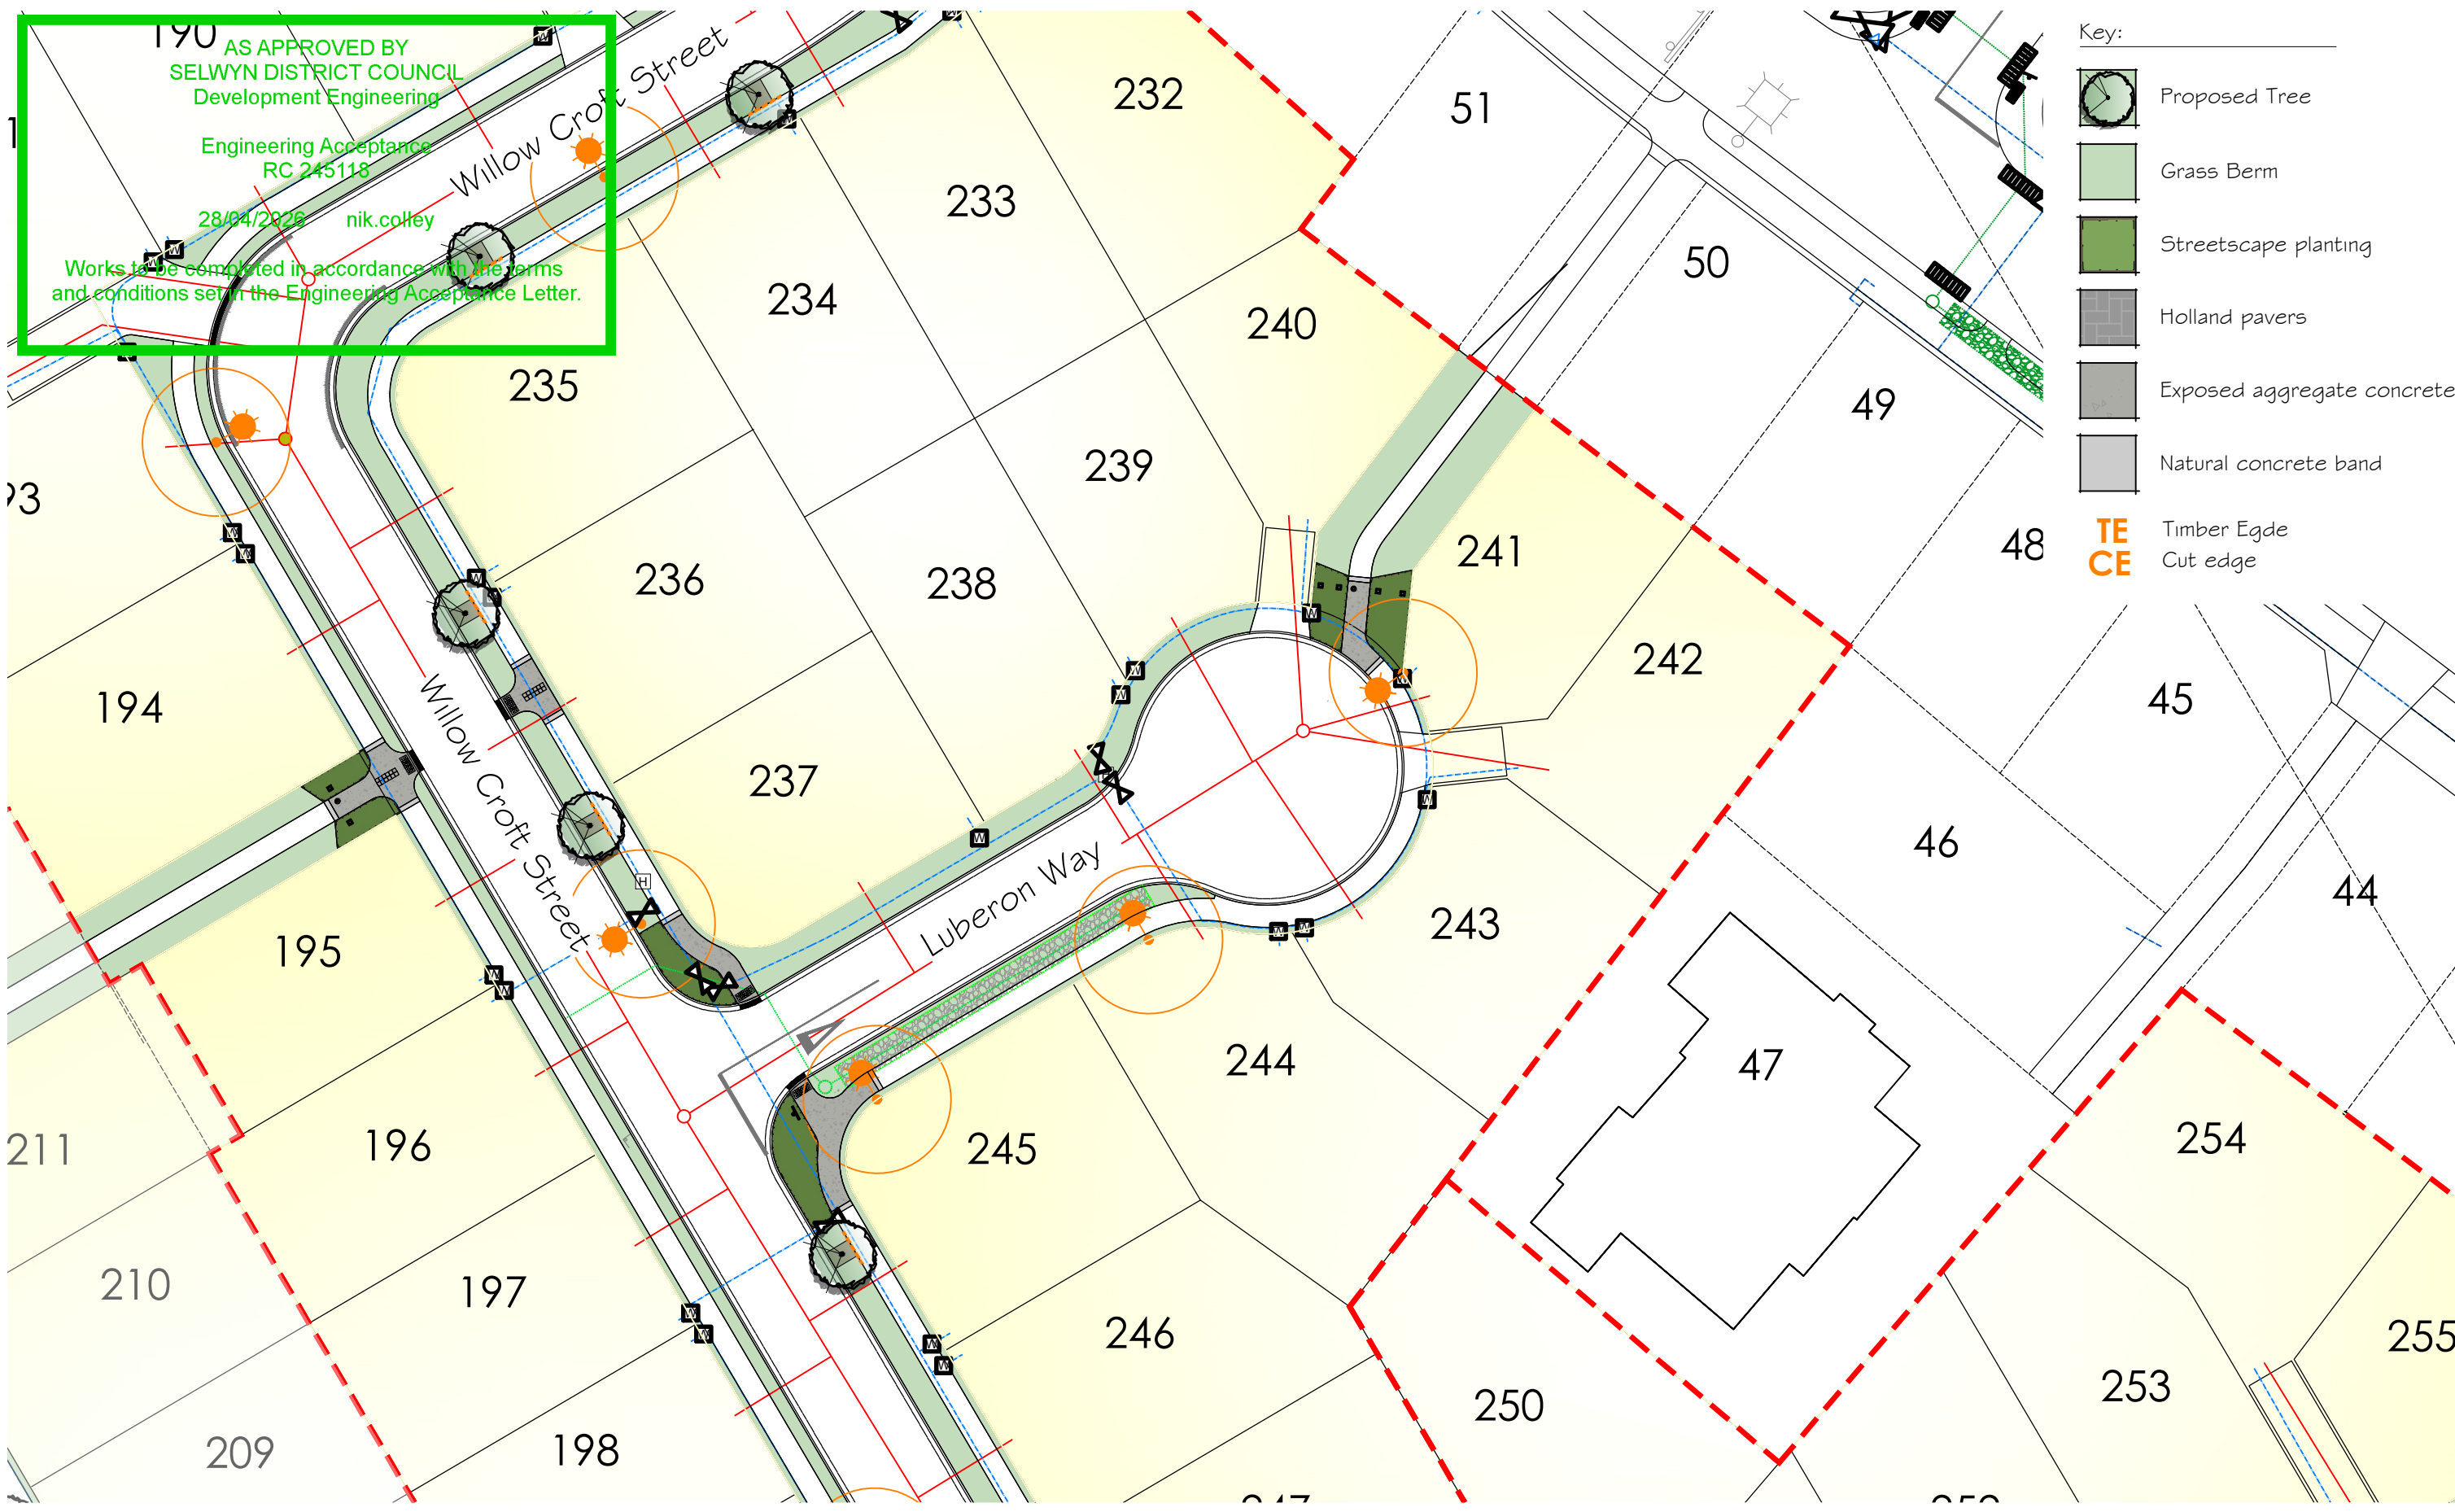



PLEASE NOTE

FOR CONSTRUCTION PURPOSES USE ONLY FIGURED DIMENSIONS. THIS DRAWING MUST ALWAYS BE READ IN CONJUNCTION WITH ALL RELEVANT PROJECT DETAILS. ALL DIMENSIONS MUST BE CHECKED ON SITE PRIOR TO COMMENCEMENT. PLEASE REPORT ANY DISCREPANCY TO THE ARCHITECT OR CONTRACT ADMINISTRATOR

© COPYRIGHT XTERIORSCAPES 2025

Revisions
AO 19/03/26 Initial Design

1:500

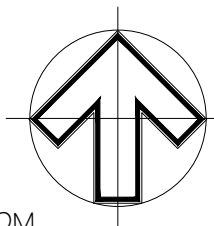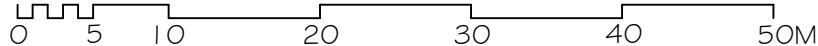

Drawing

Conceptual Landscape Plan

Project/Client

Broadfield Grange Stages 9-14
Urban Estates 22 & Broadfield Grange

Job reference | Drawing number

24112A-01-015

Revision

AO

Project Date

Jan 2026

Scale @ A3

1:500


Purpose of Issue

Approval



441 Papanui Road, PO Box 36-511
Christchurch 8146



m: 021 433 418 t: 03 421 8460
hayden@xteriorscapes.nz
www.xteriorscapes.nz

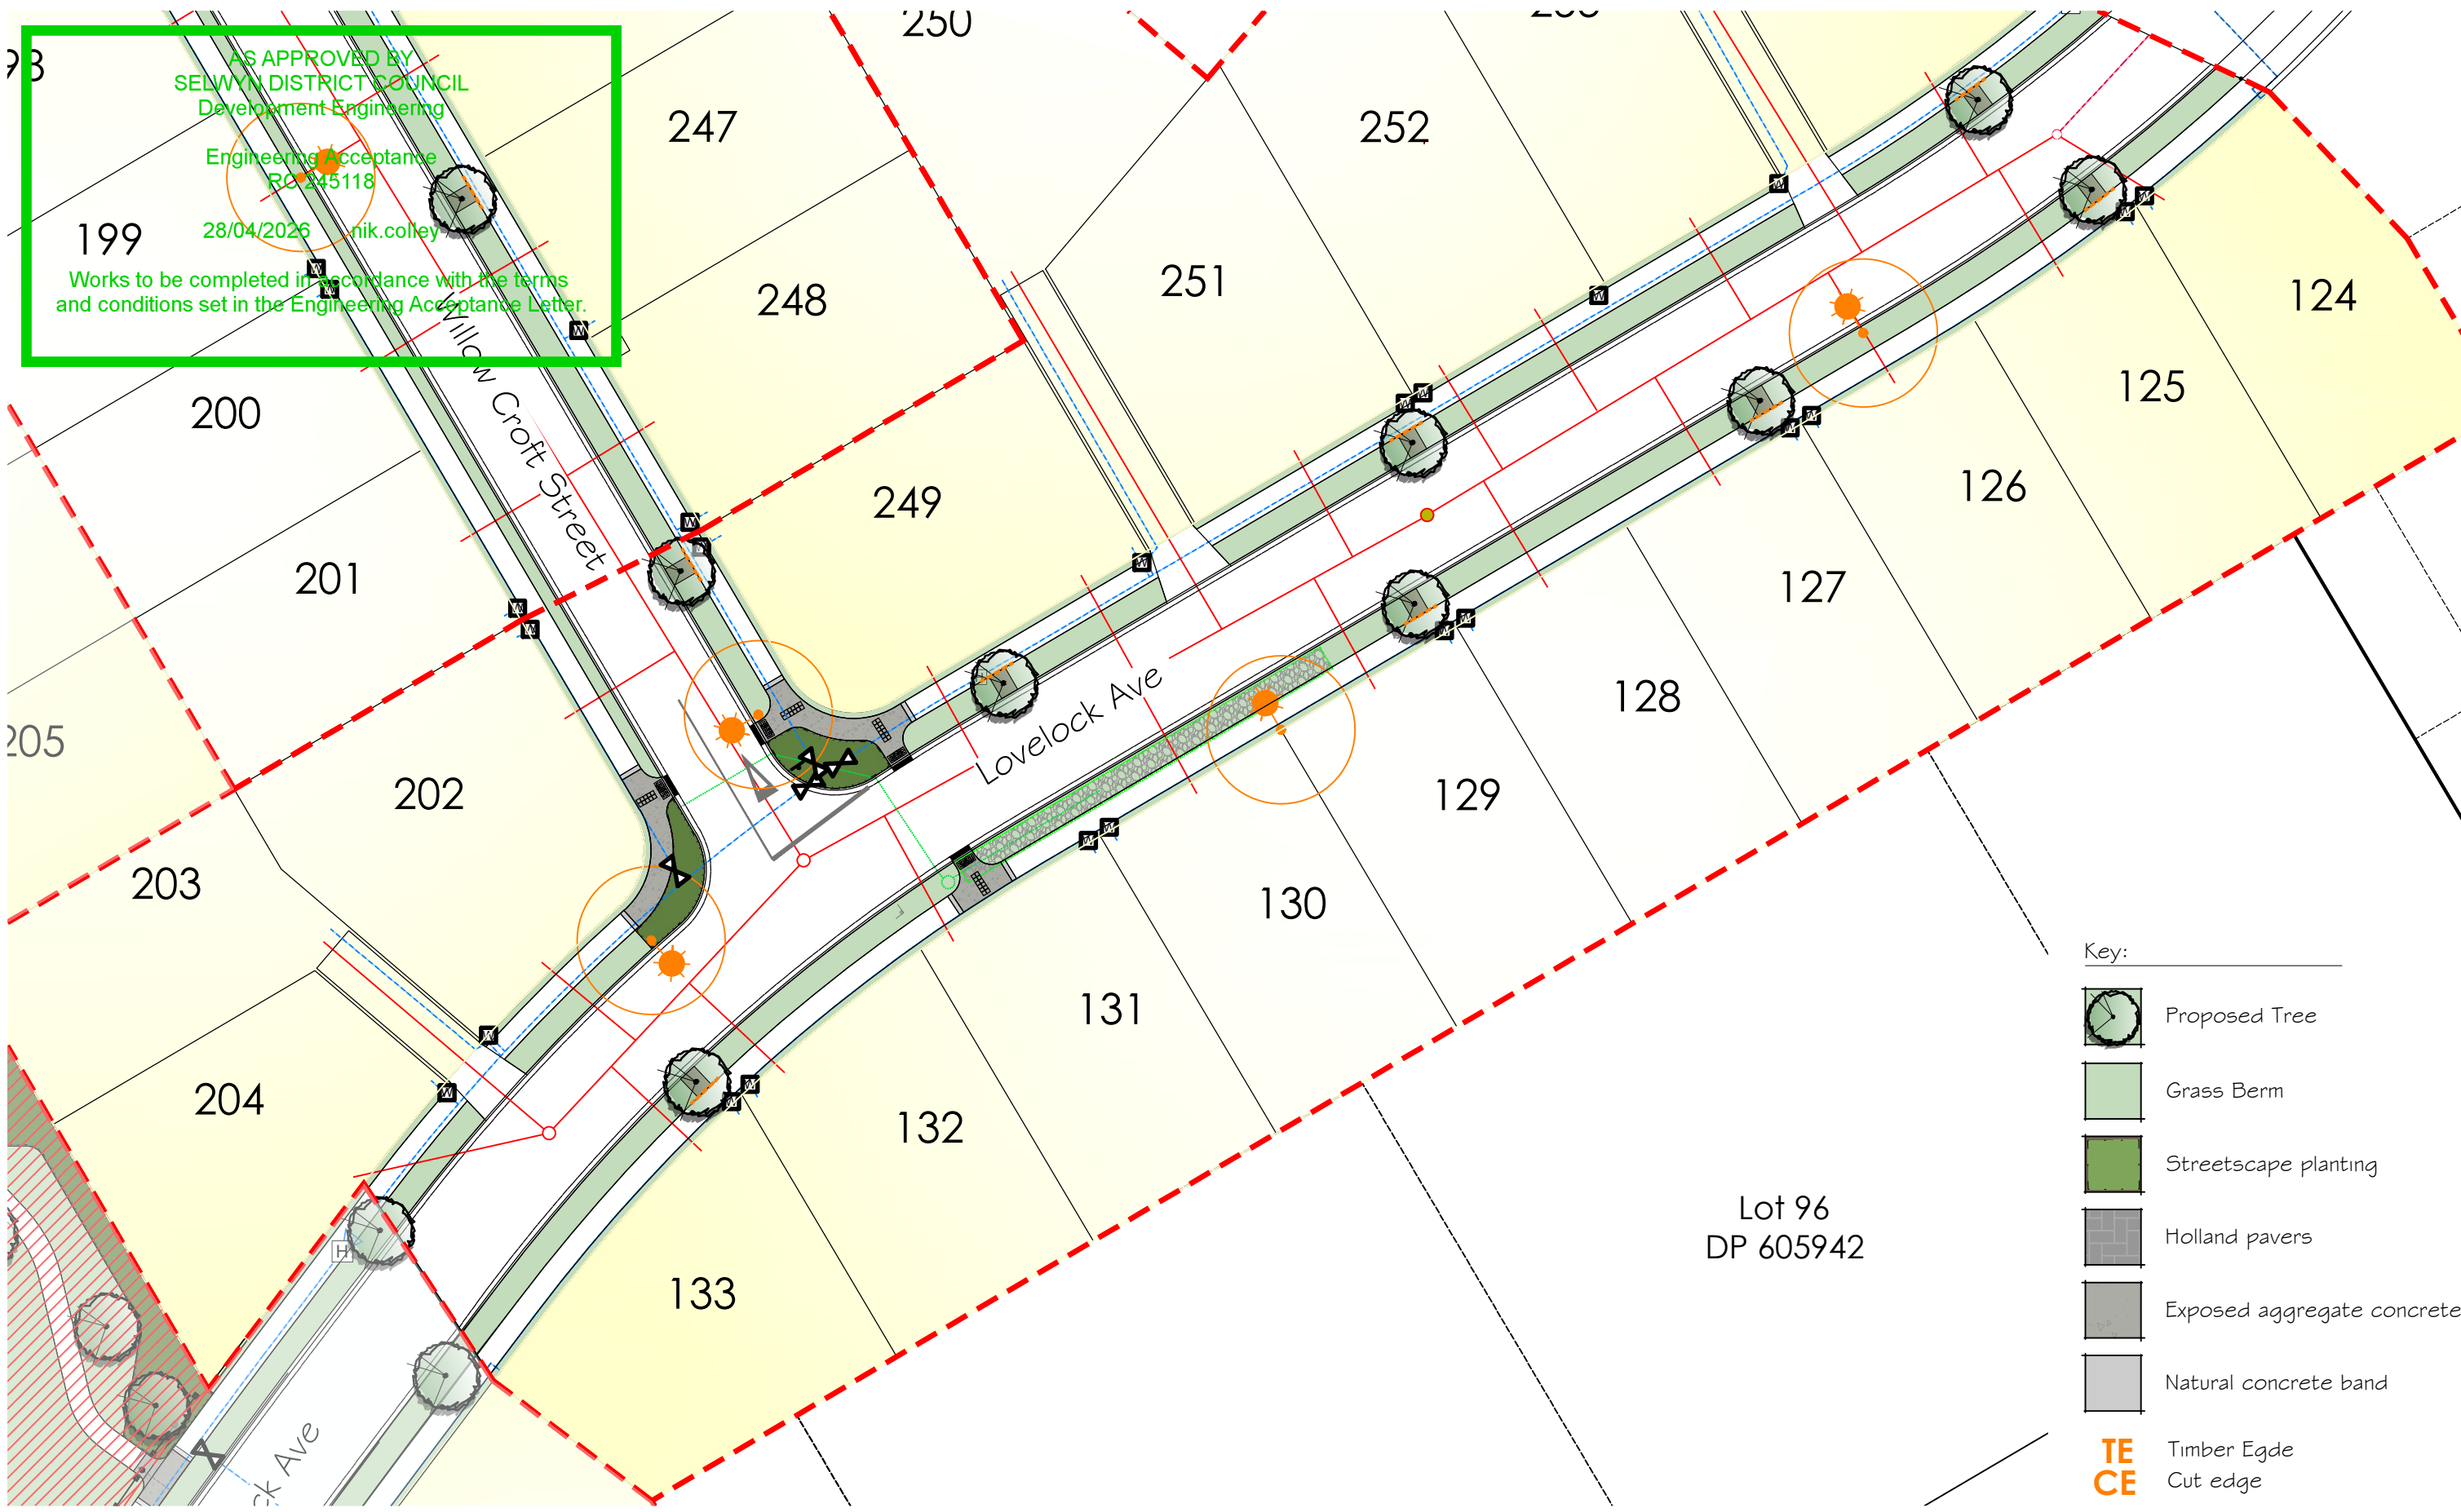

PLEASE NOTE

FOR CONSTRUCTION PURPOSES USE ONLY FIGURED DIMENSIONS. THIS DRAWING MUST ALWAYS BE READ IN CONJUNCTION WITH ALL RELEVANT PROJECT DETAILS. ALL DIMENSIONS MUST BE CHECKED ON SITE PRIOR TO COMMENCEMENT. PLEASE REPORT ANY DISCREPANCY TO THE ARCHITECT OR CONTRACT ADMINISTRATOR


© COPYRIGHT XTERIORSCAPES 2025

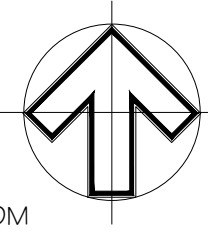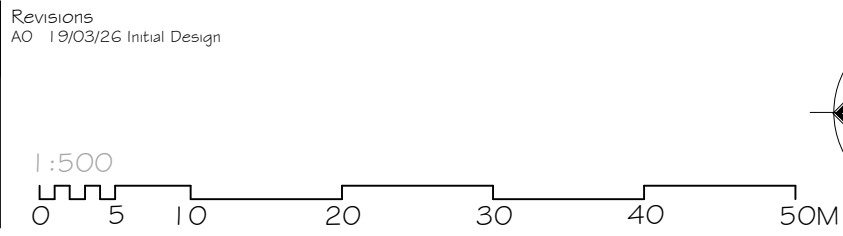

Drawing Conceptual Landscape Plan		Project Date Jan 2026
Project/Client Broadfield Grange Stages 9-14 Urban Estates 22 & Broadfield Grange		Scale @ A3 1:500
Job reference Drawing number 24112A-01-016	Revision AO	Purpose of Issue Approval

441 Papanui Road, PO Box 36-511
Christchurch 8146

m: 021 433 418 t: 03 421 8460
hayden@xteriorscapes.nz
www.xteriorscapes.nz

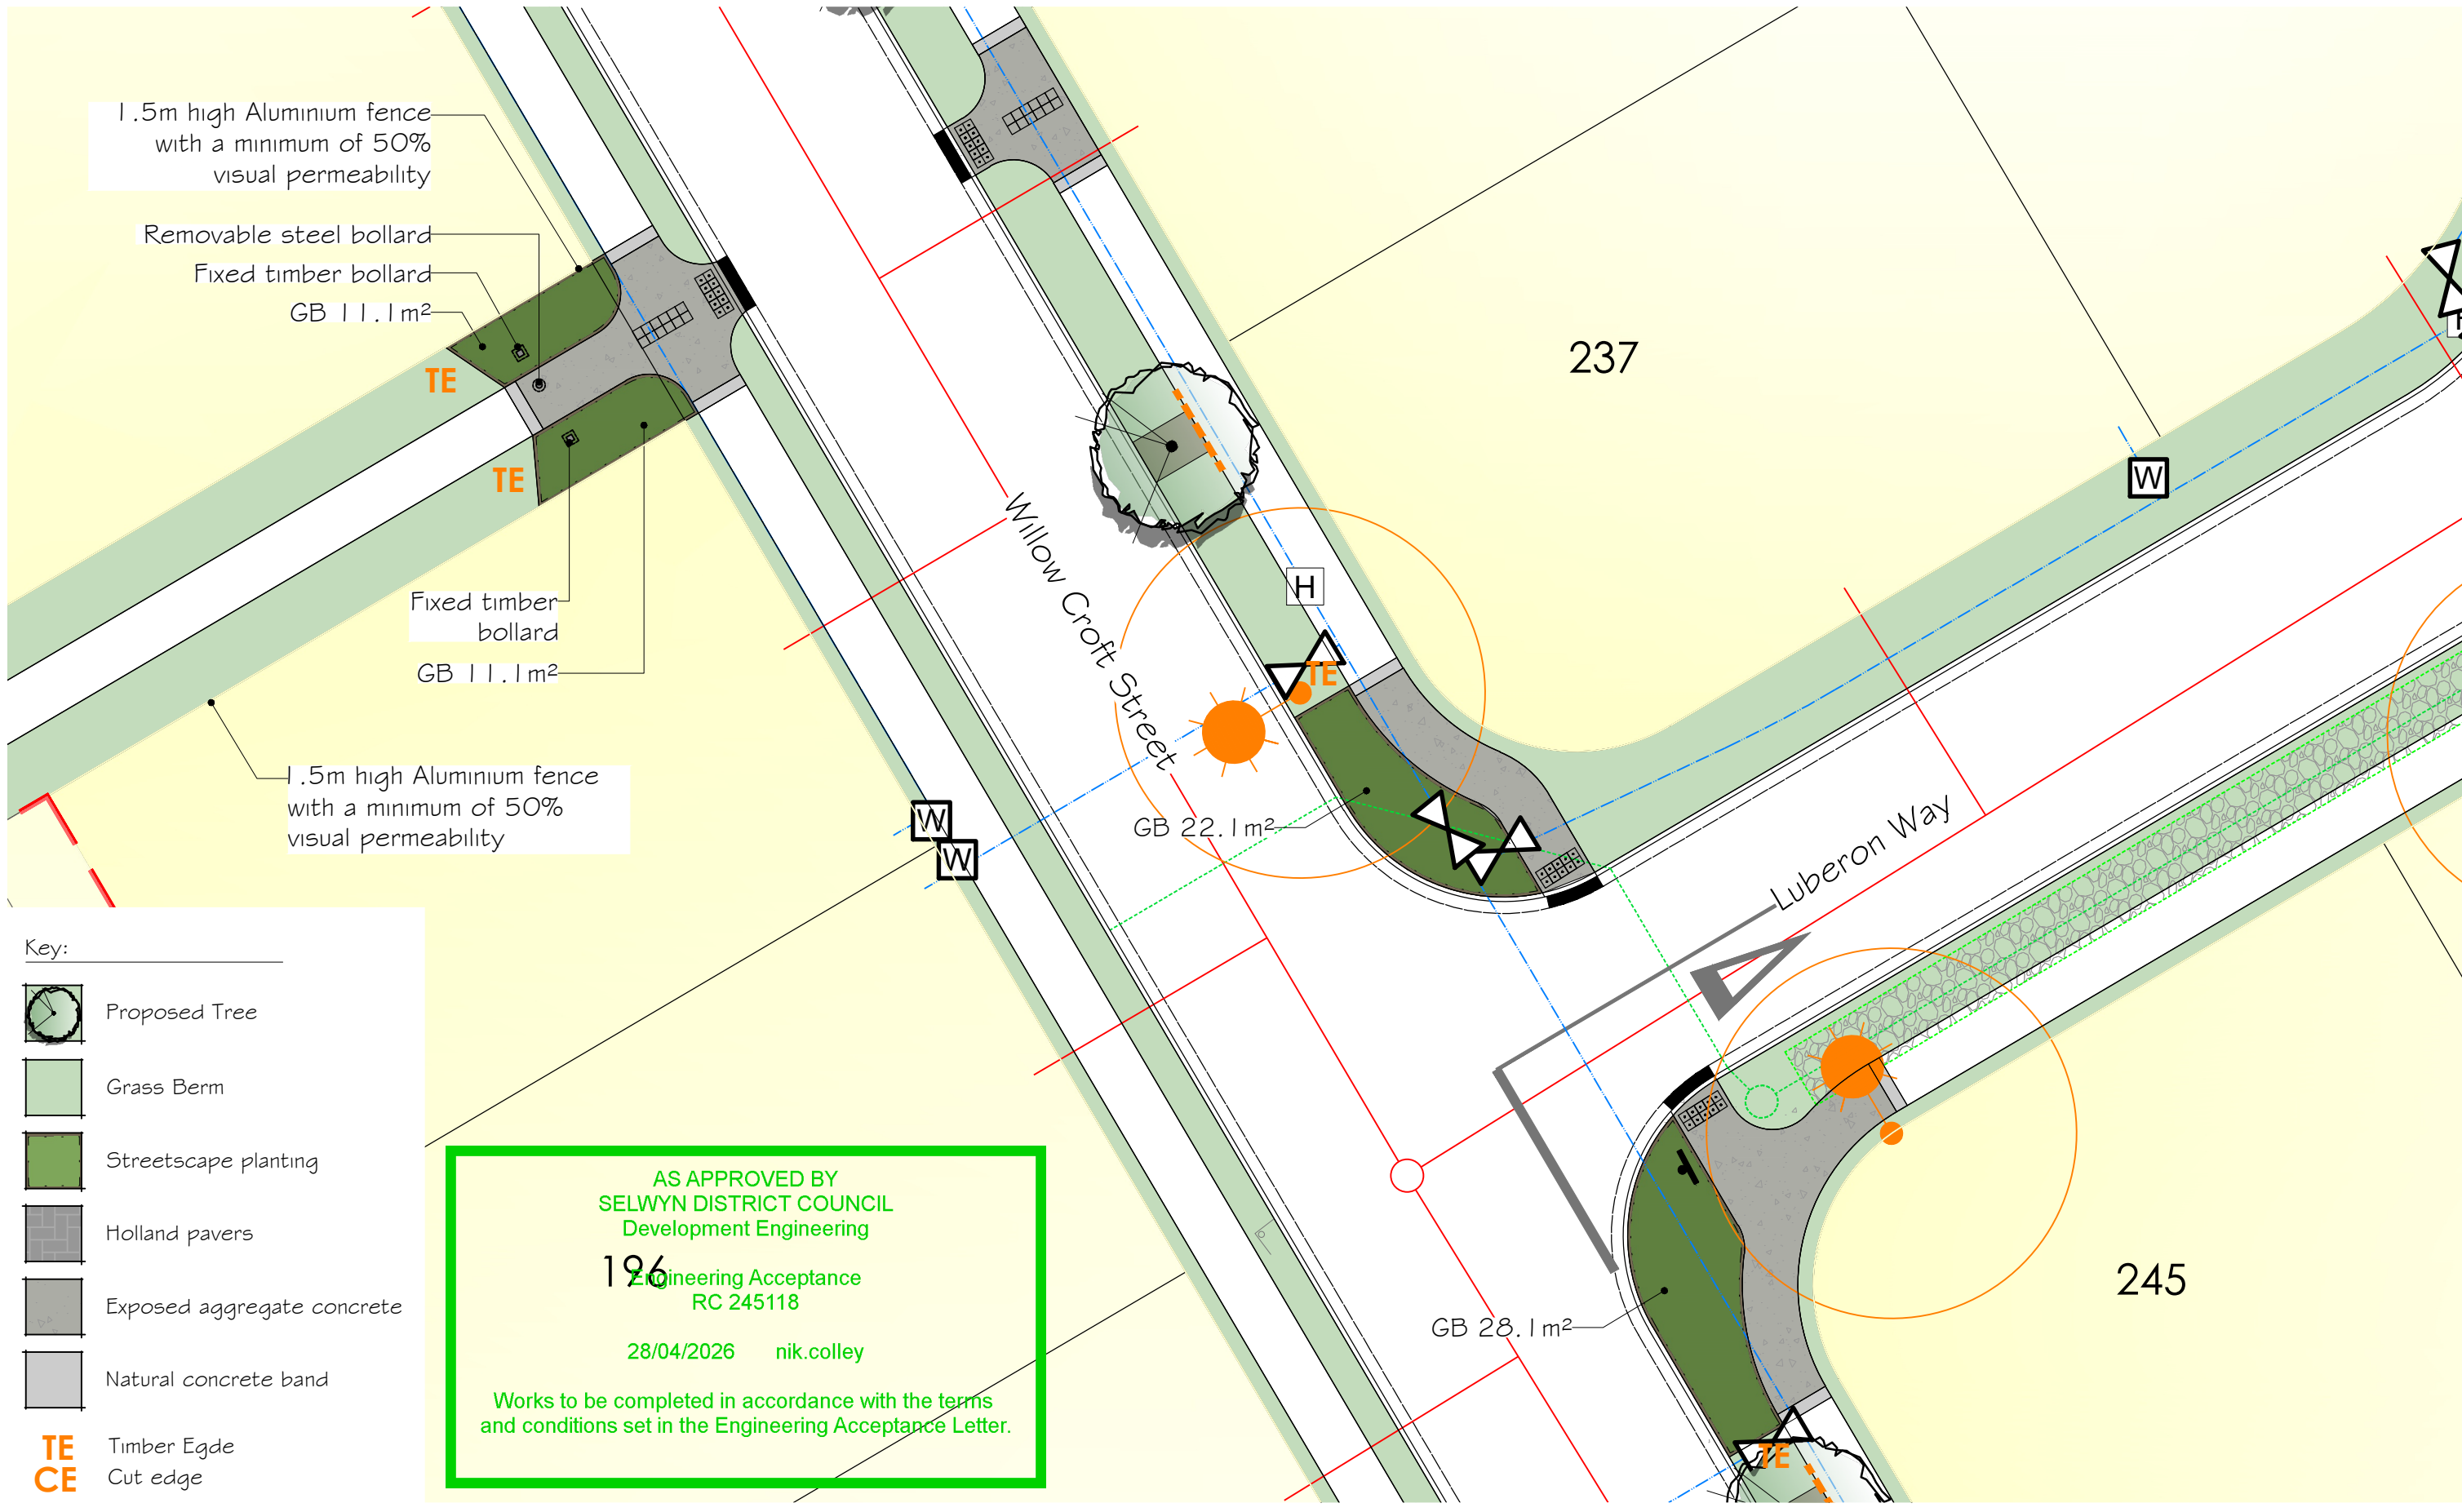


AS APPROVED BY
SELWYN DISTRICT COUNCIL
Development Engineering

Engineering Acceptance
RC 245118

28/04/2026 nik.colley

Works to be completed in accordance with the terms
and conditions set in the Engineering Acceptance Letter.

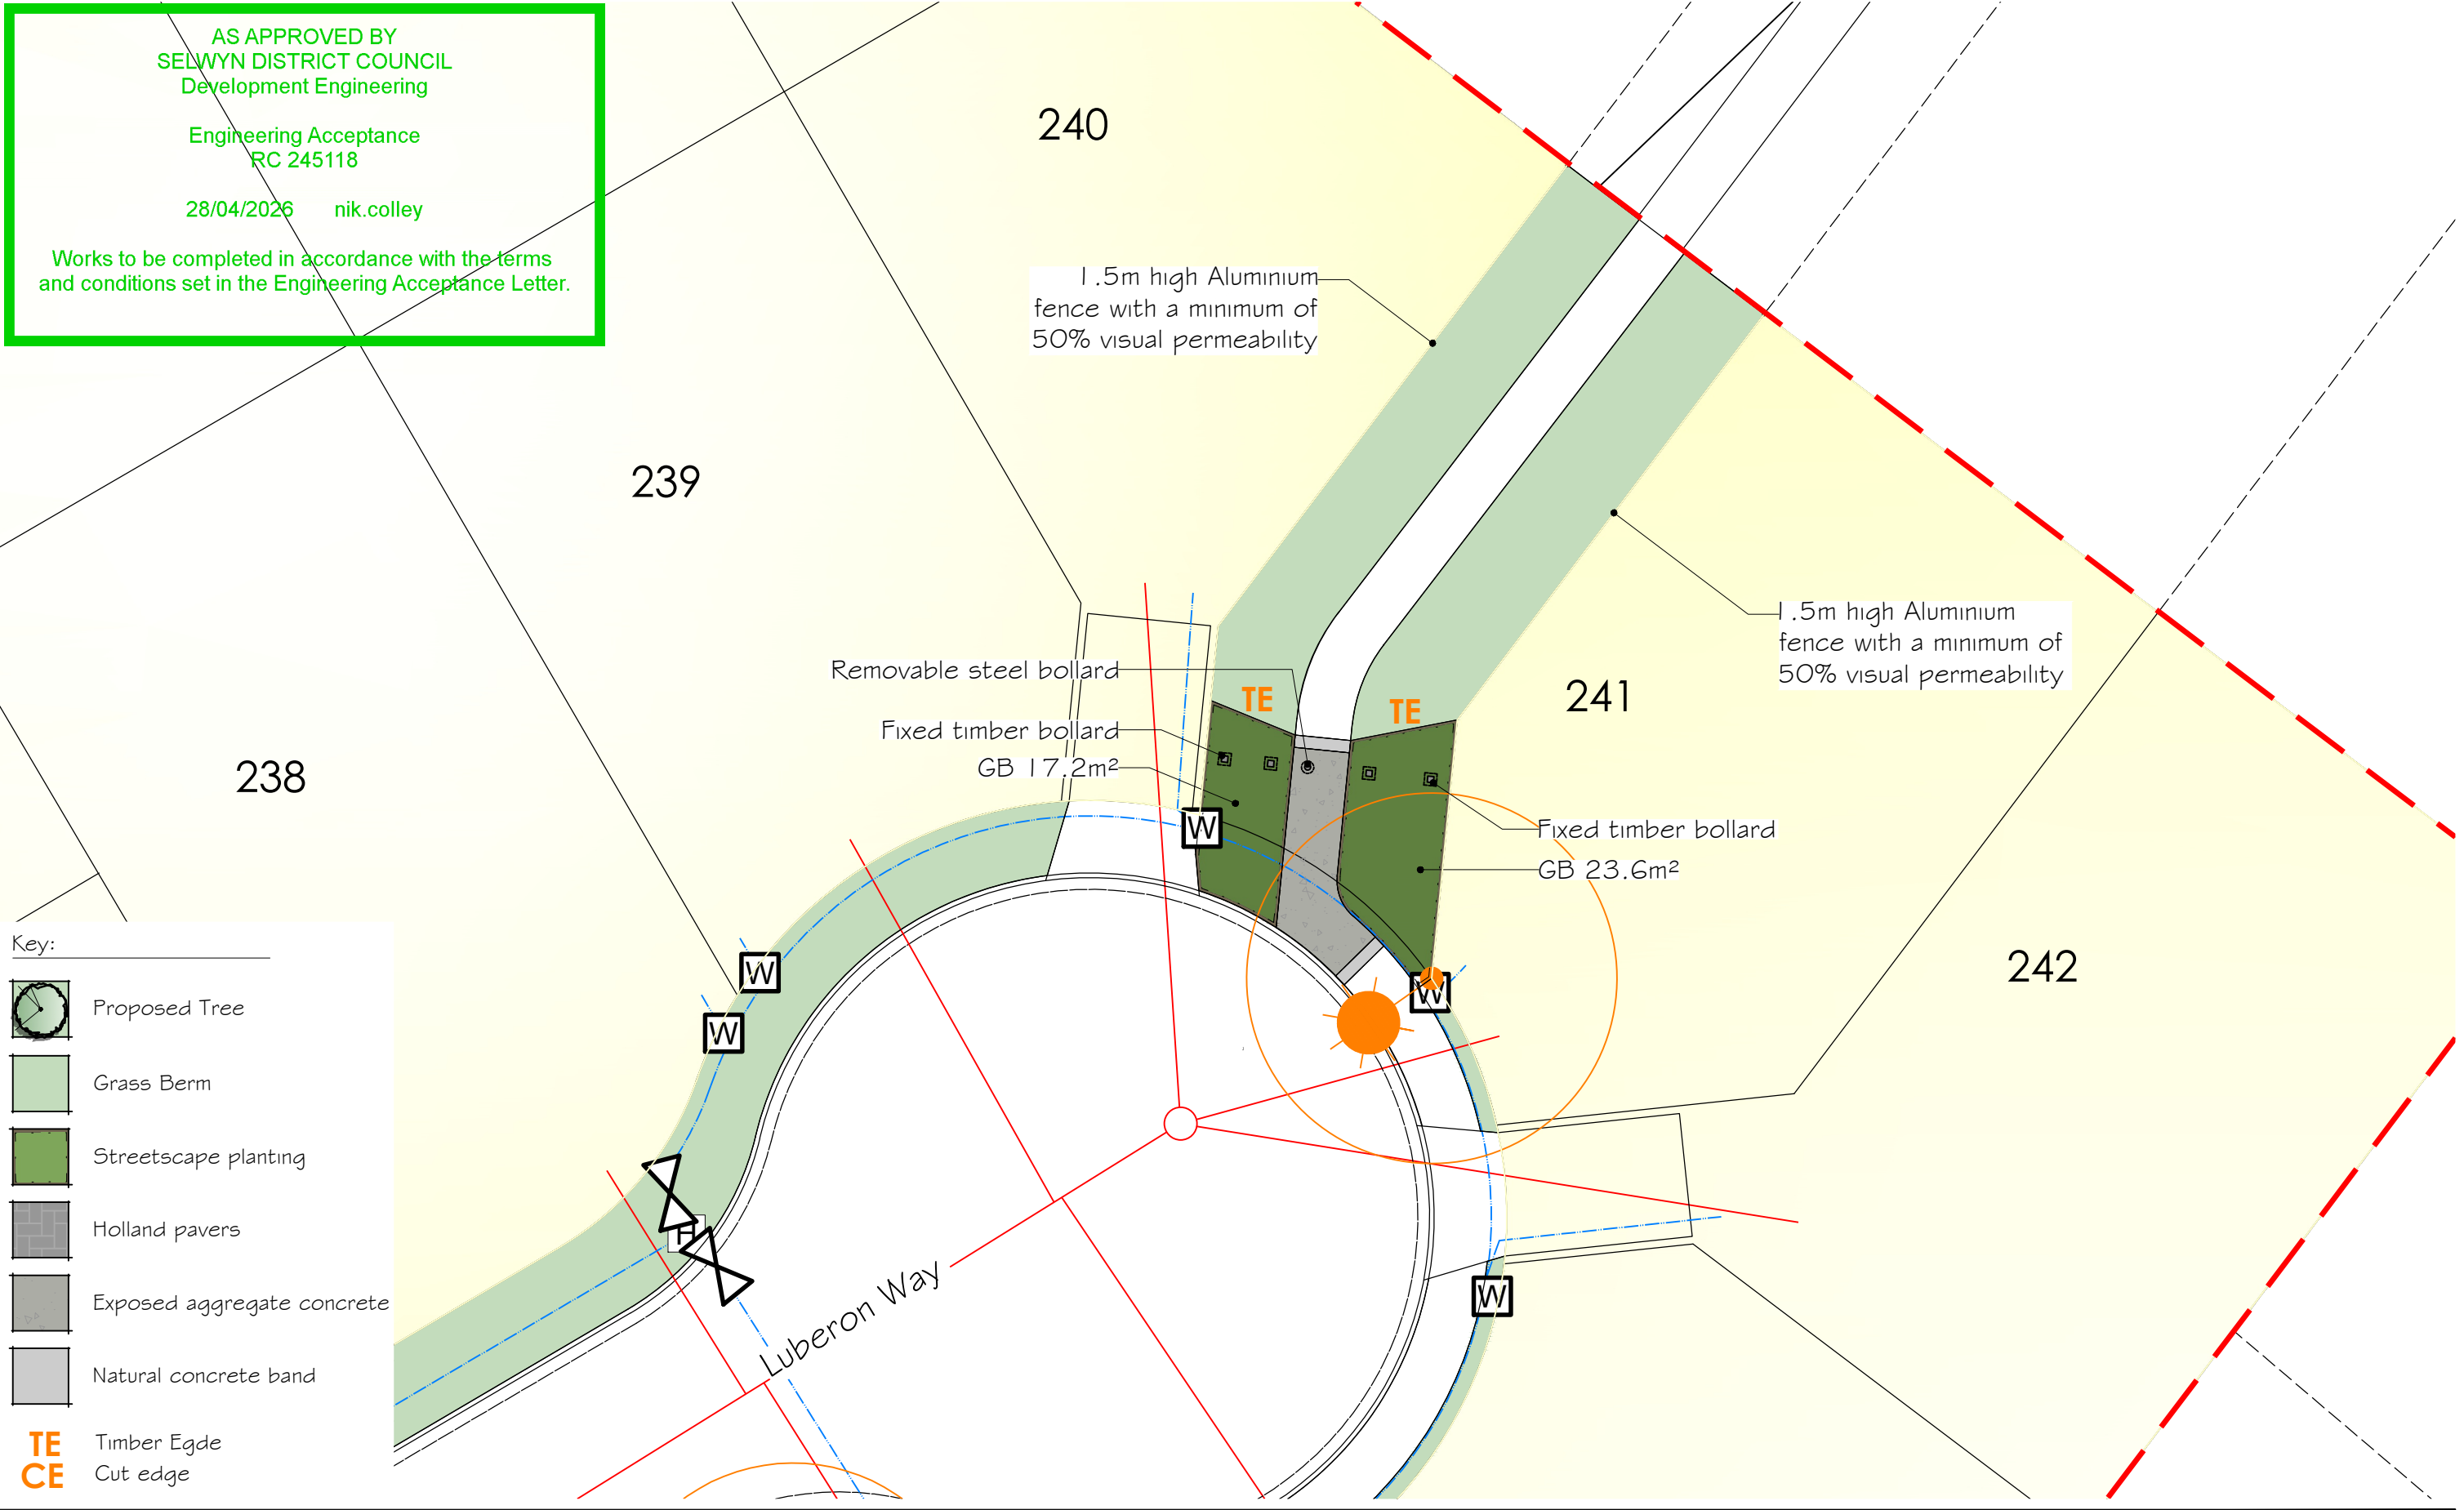



PLEASE NOTE

FOR CONSTRUCTION PURPOSES USE ONLY FIGURED DIMENSIONS. THIS DRAWING MUST ALWAYS BE READ IN CONJUNCTION WITH ALL RELEVANT PROJECT DETAILS. ALL DIMENSIONS MUST BE CHECKED ON SITE PRIOR TO COMMENCEMENT. PLEASE REPORT ANY DISCREPANCY TO THE ARCHITECT OR CONTRACT ADMINISTRATOR

© COPYRIGHT XTERIORSCAPES 2025

Revisions
AO 27/01/26 Initial Design
A1 18/02/26 RFI Amendments

1:200

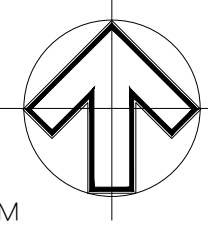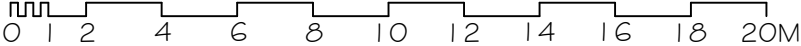

Drawing Conceptual Landscape Plan Project/Client Broadfield Grange Stages 9-14 Urban Estates 22 & Broadfield Grange	Project Date Jan 2026
Job reference Drawing number 24112A-01-030	Scale @ A3 1:200
Revision A1	Purpose of Issue Approval



441 Papanui Road, PO Box 36-511
Christchurch 8146

m: 021 433 418 t: 03 421 8460
hayden@xteriorscapes.nz
www.xteriorscapes.nz


01

AS APPROVED BY
SELWYN DISTRICT COUNCIL
Development Engineering

Engineering Acceptance
RC 245118

28/04/2026 nik.colley

Works to be completed in accordance with the terms
and conditions set in the Engineering Acceptance Letter.

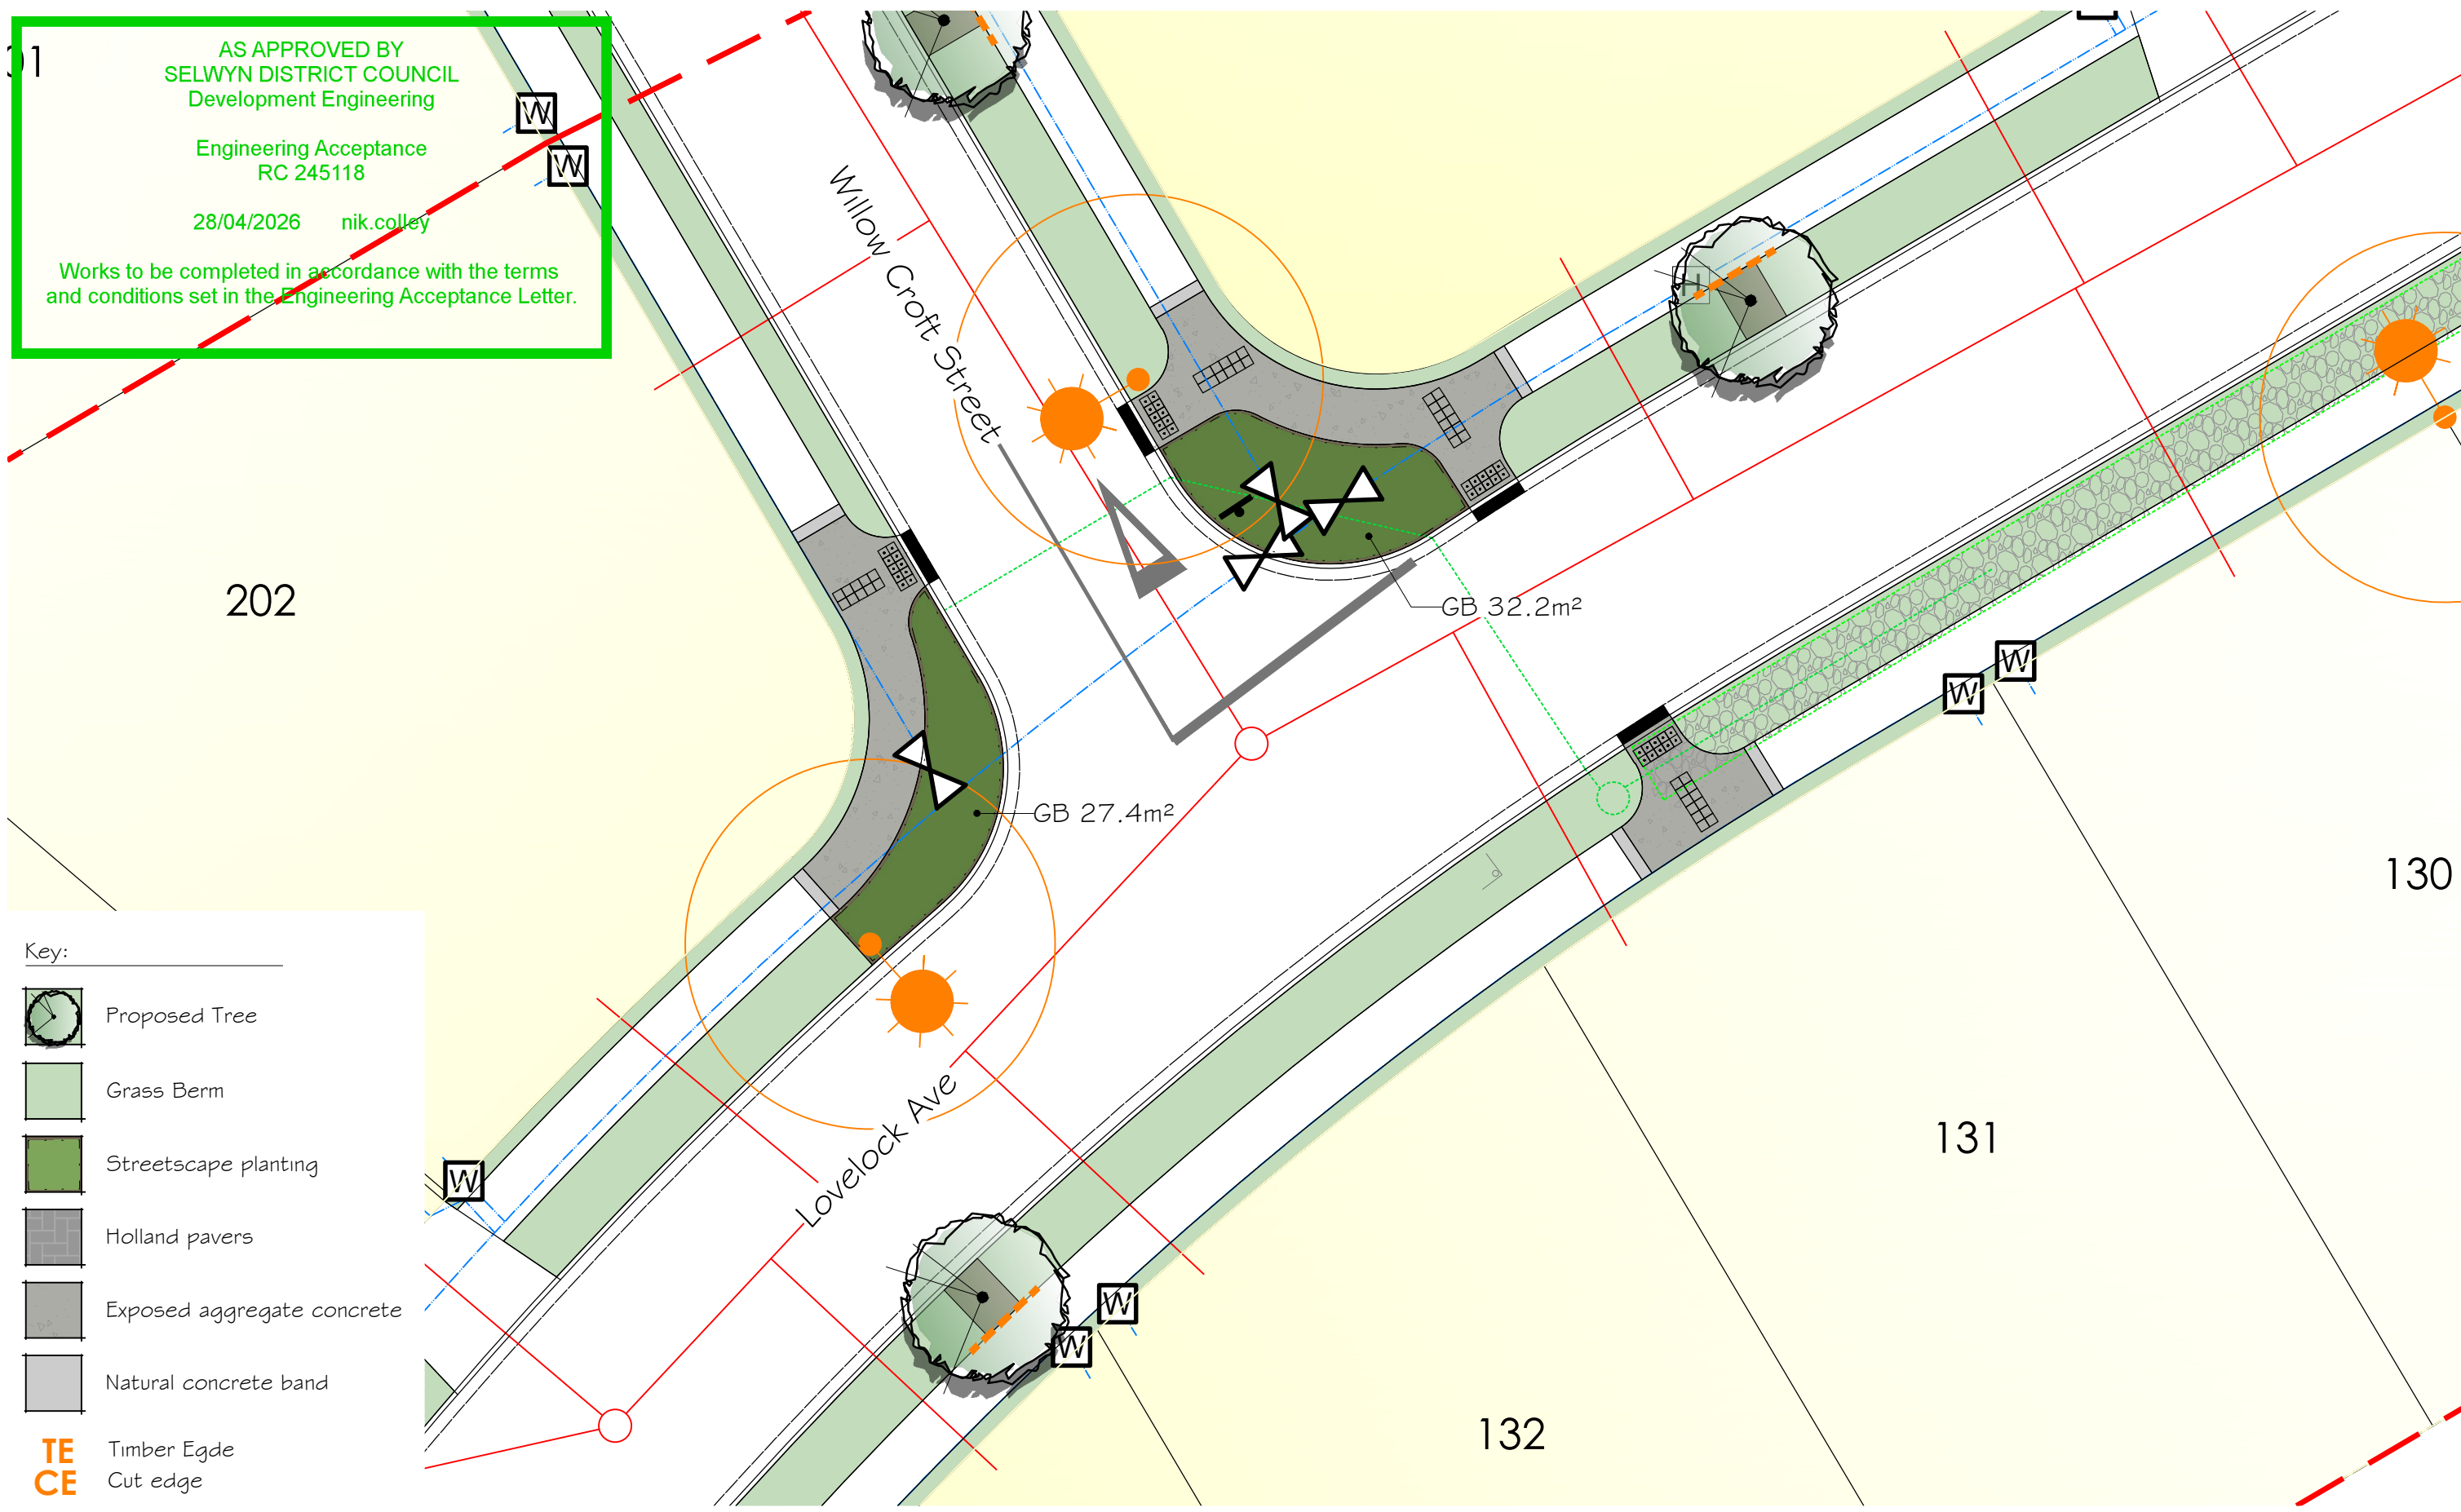

- Key:
- Proposed Tree
 - Grass Berm
 - Streetscape planting
 - Holland pavers
 - Exposed aggregate concrete
 - Natural concrete band
 - Timber Edge
 - Cut edge

PLEASE NOTE



FOR CONSTRUCTION PURPOSES USE ONLY FIGURED DIMENSIONS. THIS DRAWING MUST ALWAYS BE READ IN CONJUNCTION WITH ALL RELEVANT PROJECT DETAILS. ALL DIMENSIONS MUST BE CHECKED ON SITE PRIOR TO COMMENCEMENT. PLEASE REPORT ANY DISCREPANCY TO THE ARCHITECT OR CONTRACT ADMINISTRATOR

© COPYRIGHT XTERIORSCAPES 2025

Revisions

AO 27/01/26 Initial Design

A1 18/02/26 RFI Amendments

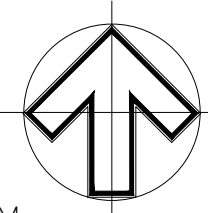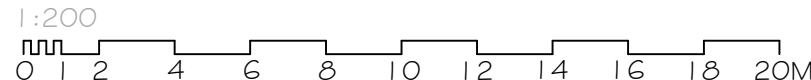


Drawing Conceptual Landscape Plan		Project Date Jan 2026	
Project/Client Broadfield Grange Stages 9-14 Urban Estates 22 & Broadfield Grange		Scale @ A3 1:200	
Job reference Drawing number 24112A-01-031		Revision A1	Purpose of Issue Approval


xteriorscapes
LANDSCAPE ARCHITECTS

441 Papanui Road, PO Box 36-511
Christchurch 8146

m: 021 433 418 t: 03 421 8460
hayden@xteriorscapes.nz
www.xteriorscapes.nz

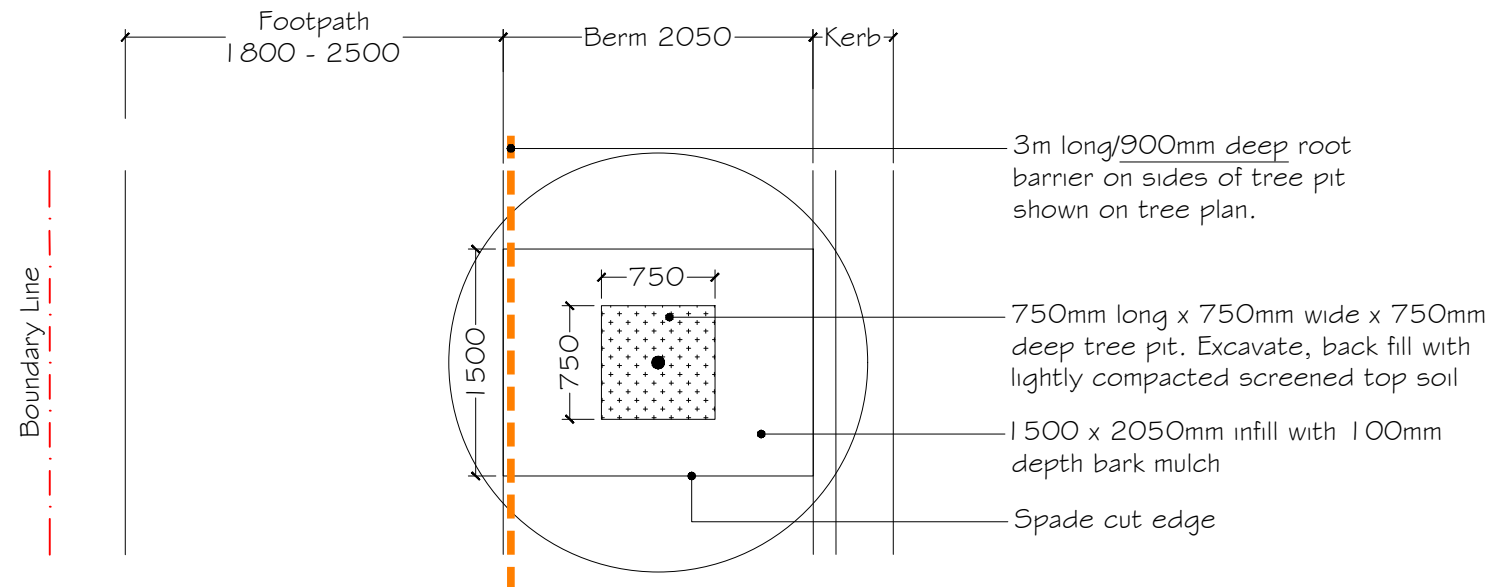

01
• Typical Tree Pit and root barrier for street trees in a 2.05m wide grass berm between back of kerb and footpath edge - See Specifications on page 051.
Scale 1:50

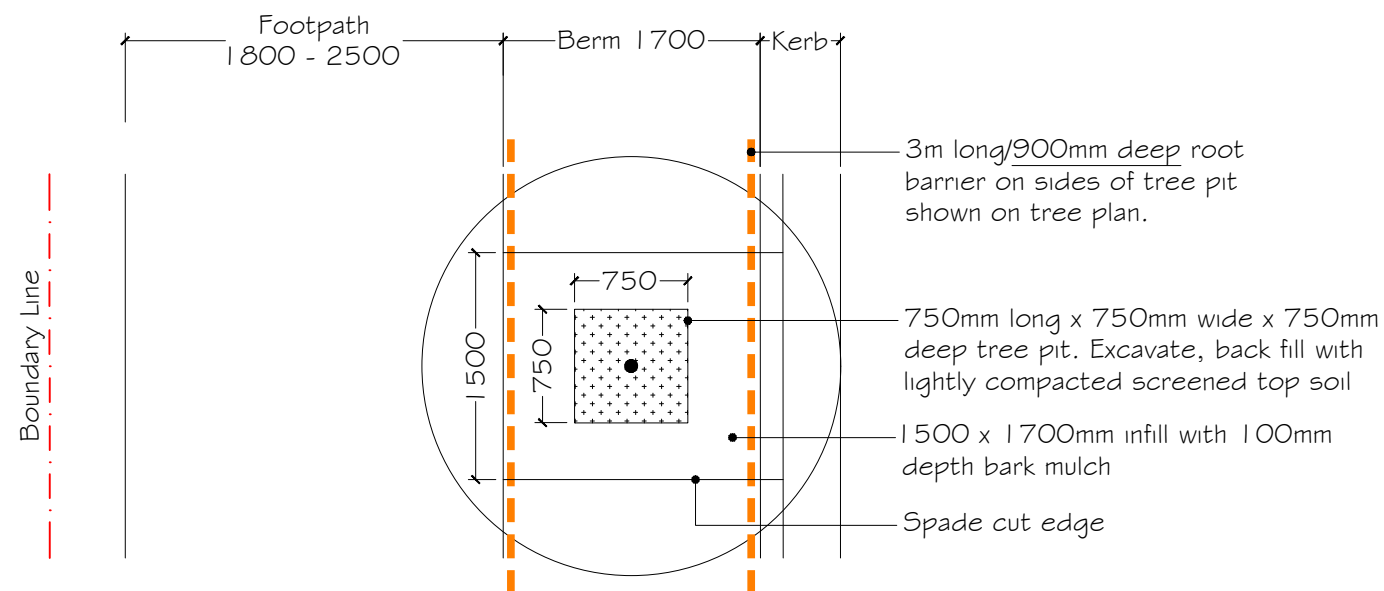

02
• Typical Tree Pit and root barrier for street trees in a 1.7m wide grass berm between back of kerb and footpath edge - See Specifications on page 051.
Scale 1:50

AS APPROVED BY
SELWYN DISTRICT COUNCIL
Development Engineering

Engineering Acceptance
RC 245118

28/04/2026 nik.colley

Works to be completed in accordance with the terms
and conditions set in the Engineering Acceptance Letter.

PLEASE NOTE

FOR CONSTRUCTION PURPOSES USE ONLY FIGURED DIMENSIONS. THIS DRAWING MUST ALWAYS BE READ IN CONJUNCTION WITH ALL RELEVANT PROJECT DETAILS. ALL DIMENSIONS MUST BE CHECKED ON SITE PRIOR TO COMMENCEMENT. PLEASE REPORT ANY DISCREPANCY TO THE ARCHITECT OR CONTRACT ADMINISTRATOR

© COPYRIGHT XTERIORSCAPES 2025

Revisions
AO 27/01/26 Initial Design

NTS
~~~~~


|                                                                                         |                          |
|-----------------------------------------------------------------------------------------|--------------------------|
| Drawing<br>Landscape Details                                                            | Project Date<br>Jan 2026 |
| Project/Client<br>Broadfield Grange Stages 9-14<br>Urban Estates 22 & Broadfield Grange | Scale @ A3<br>NTS        |
| Job reference   Drawing number<br>24112A-01-050                                         | Revision<br>AO           |
| Purpose of Issue<br>Approval                                                            |                          |

**xteriorscapes**  
LANDSCAPE ARCHITECTS

441 Papanui Road, PO Box 36-511  
Christchurch 8146

m: 021 433 418 t: 03 421 8460  
hayden@xteriorscapes.nz  
www.xteriorscapes.nz




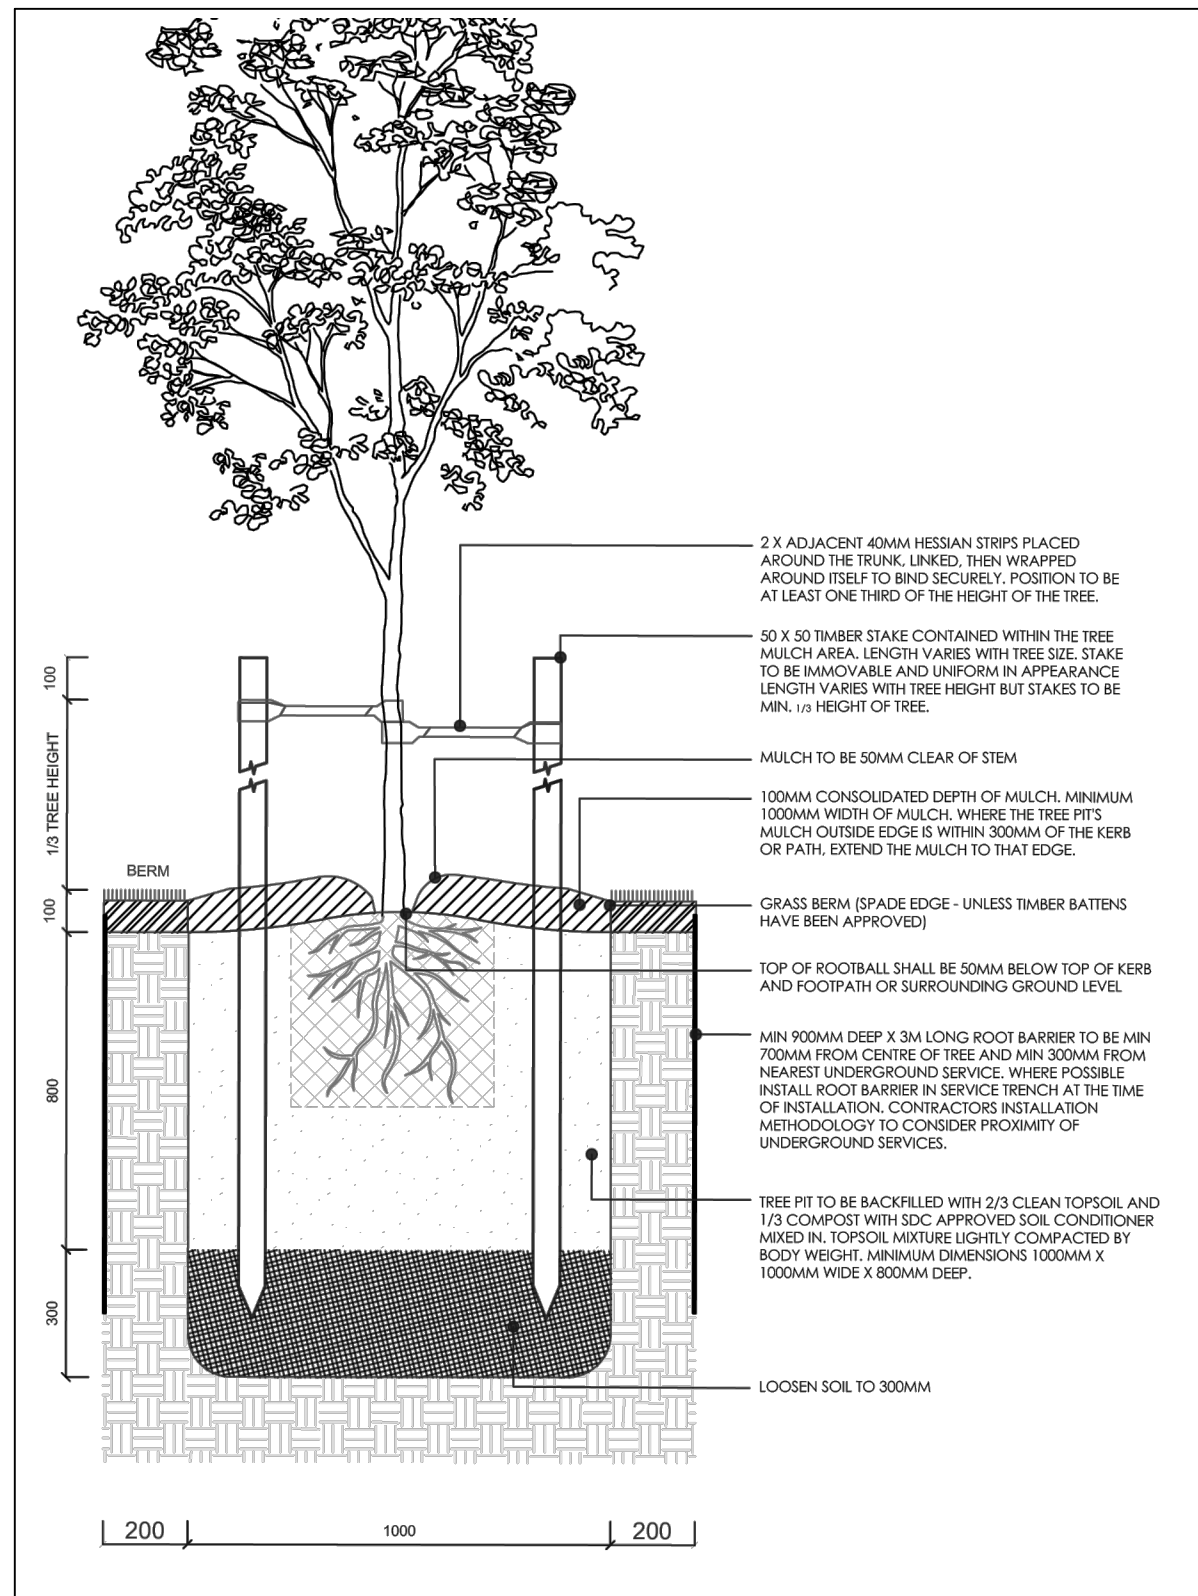

Selwyn District Council Specimen Tree Planting Standard Specification  
Engineering Code of Practice

01

NTS

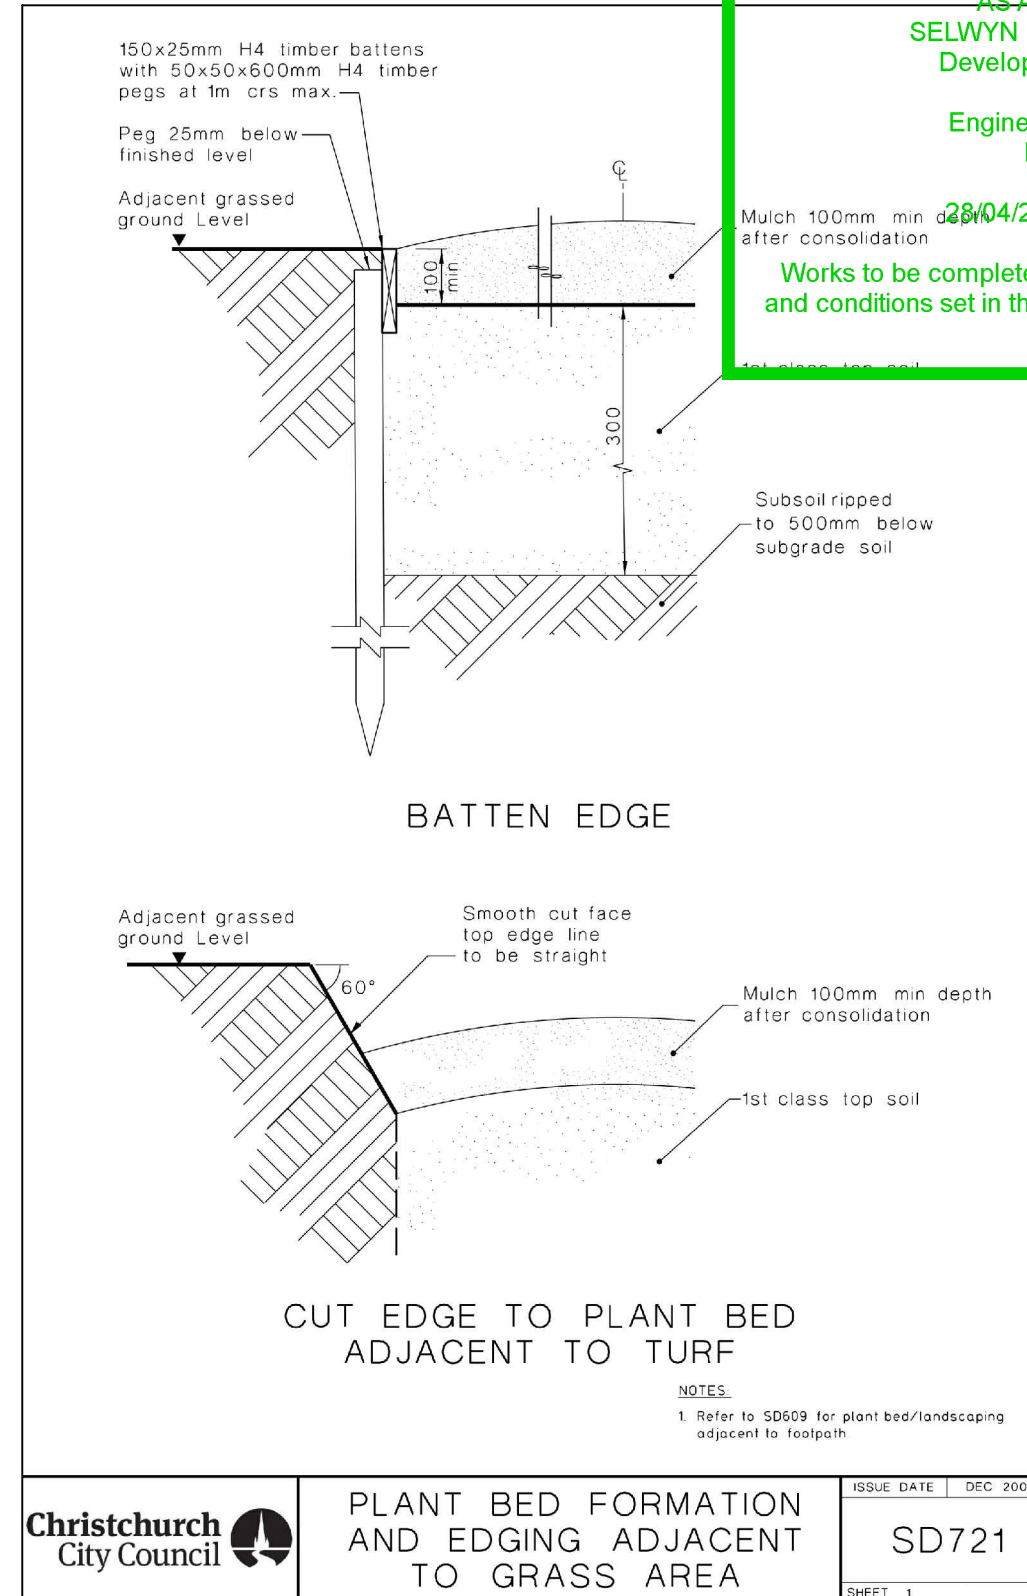

PLANT BED FORMATION  
AND EDGING ADJACENT  
TO GRASS AREA

Christchurch  
City Council

ISSUE DATE DEC 2009

SD721

SHEET 1

Standard Specification for Timber Edge & Cut Edge to Garden Beds  
Christchurch City Council CSS (for reference)

02

NTS

PLEASE NOTE

FOR CONSTRUCTION PURPOSES USE ONLY FIGURED DIMENSIONS. THIS DRAWING MUST ALWAYS BE READ IN CONJUNCTION WITH ALL RELEVANT PROJECT DETAILS. ALL DIMENSIONS MUST BE CHECKED ON SITE PRIOR TO COMMENCEMENT. PLEASE REPORT ANY DISCREPANCY TO THE ARCHITECT OR CONTRACT ADMINISTRATOR

Revisions  
AO 27/01/26 Initial Design  
A1 19/03/26 Revised Treepit detail

NTS

NTS

© COPYRIGHT XTERIORSCAPES 2025

|                                      |                  |
|--------------------------------------|------------------|
| Drawing                              | Project Date     |
| Landscape Details                    | Jan 2026         |
| Project/Client                       | Scale @ A3       |
| Broadfield Grange Stages 9-14        | NTS              |
| Urban Estates 22 & Broadfield Grange | Purpose of Issue |
| Job reference   Drawing number       | Approval         |
| 24112A-01-051                        |                  |
| Revision                             |                  |
| A1                                   |                  |




441 Papanui Road, PO Box 36-511  
Christchurch 8146

m: 021 433 418 t: 03 421 8460  
hayden@xteriorscapes.nz  
www.xteriorscapes.nz

Key:

- Stage 9
- Stage 10
- Stage 11
- Stage 12
- Stage 13
- Stage 14

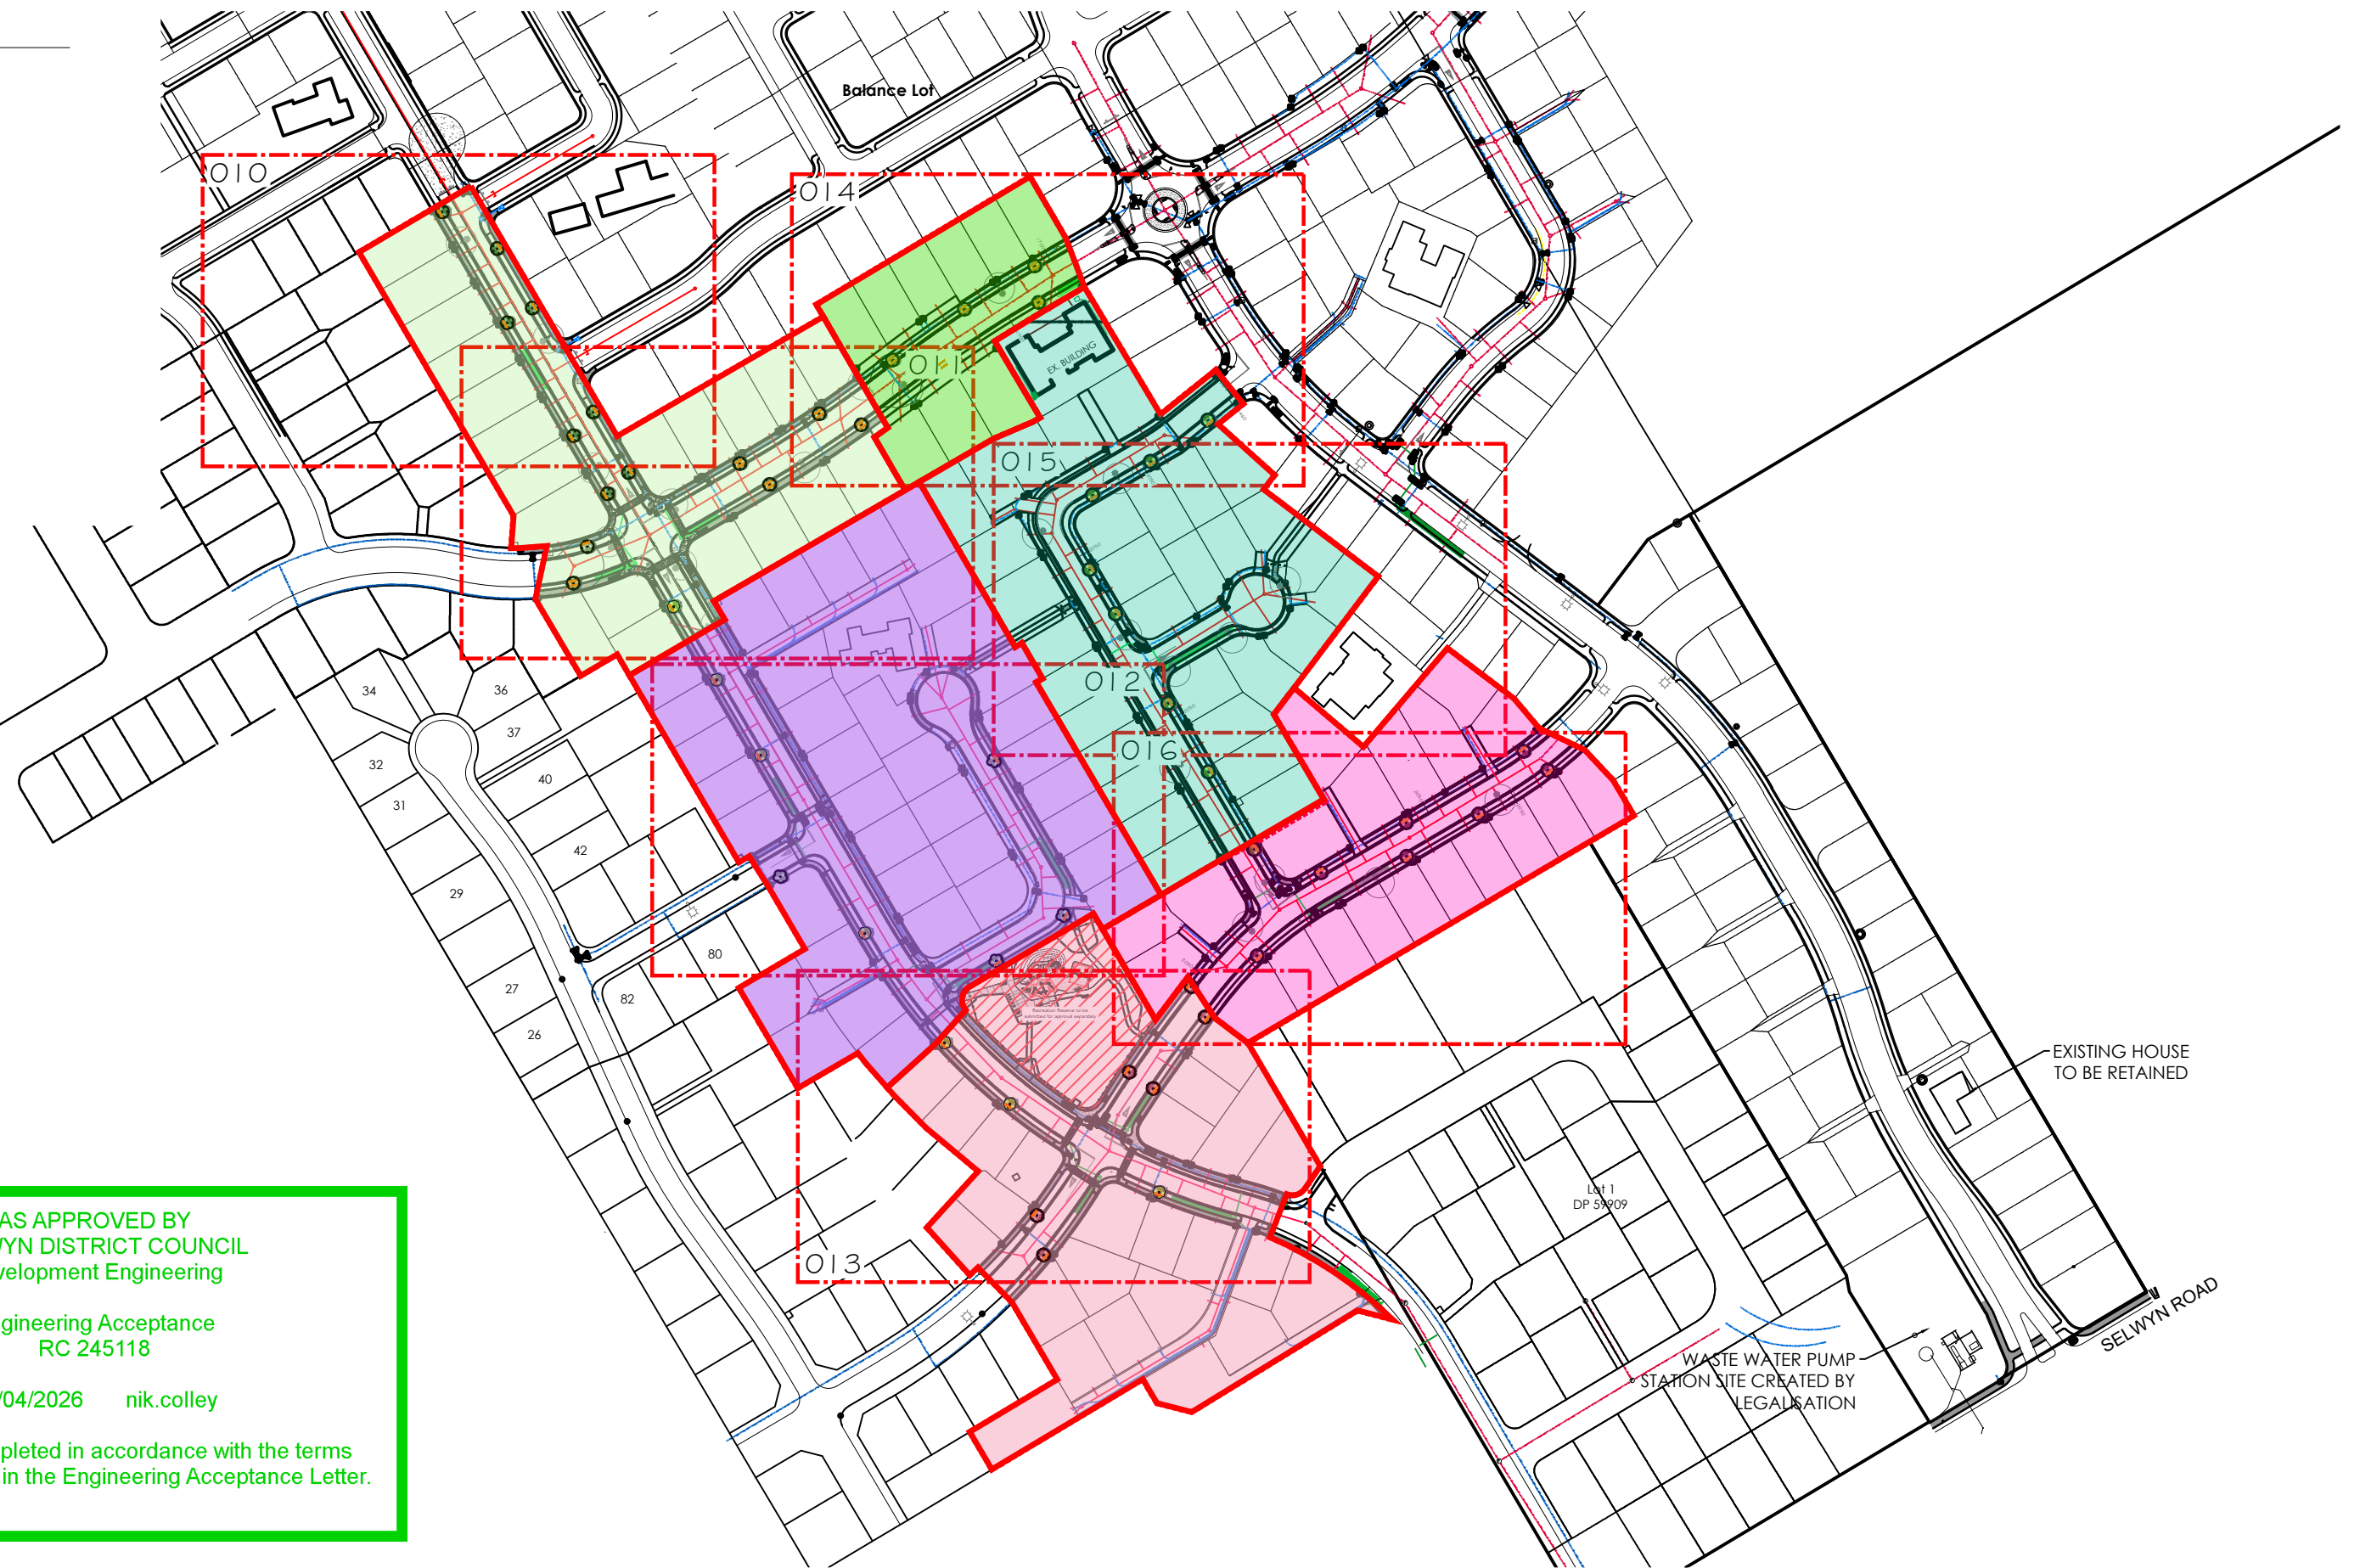

AS APPROVED BY  
SELWYN DISTRICT COUNCIL  
Development Engineering

Engineering Acceptance  
RC 245118

28/04/2026 nik.colley

Works to be completed in accordance with the terms  
and conditions set in the Engineering Acceptance Letter.



PLEASE NOTE

FOR CONSTRUCTION PURPOSES USE ONLY FIGURED DIMENSIONS. THIS DRAWING MUST ALWAYS BE READ IN CONJUNCTION WITH ALL RELEVANT PROJECT DETAILS. ALL DIMENSIONS MUST BE CHECKED ON SITE PRIOR TO COMMENCEMENT. PLEASE REPORT ANY DISCREPANCY TO THE ARCHITECT OR CONTRACT ADMINISTRATOR

© COPYRIGHT XTERIORSCAPES 2025

Revisions  
AO 26/01/26 Initial Design  
A1 19/03/26 Stages 9, 11 & 14

1:2,500

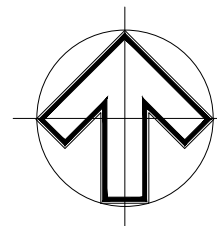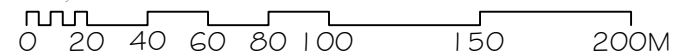


|                                      |                  |
|--------------------------------------|------------------|
| Drawing                              | Project Date     |
| Conceptual Landscape Plan            | Jan 2026         |
| Project/Client                       | Scale @ A3       |
| Broadfield Grange Stages 10-13       | 1:2500           |
| Urban Estates 22 & Broadfield Grange | Purpose of Issue |
| Job reference   Drawing number       | Approval         |
| 24112A-02-TPO1                       | A1               |



441 Papanui Road, PO Box 36-511  
Christchurch 8146  
m: 021 433 418 t: 03 421 8460  
hayden@xteriorscapes.nz  
www.xteriorscapes.nz



AS APPROVED BY  
SELWYN DISTRICT COUNCIL  
Development Engineering  
  
Engineering Acceptance  
RC 245118  
  
28/04/2026    rik.colley  
  
Works to be completed in accordance with the terms  
and conditions set in the Engineering Acceptance Letter.

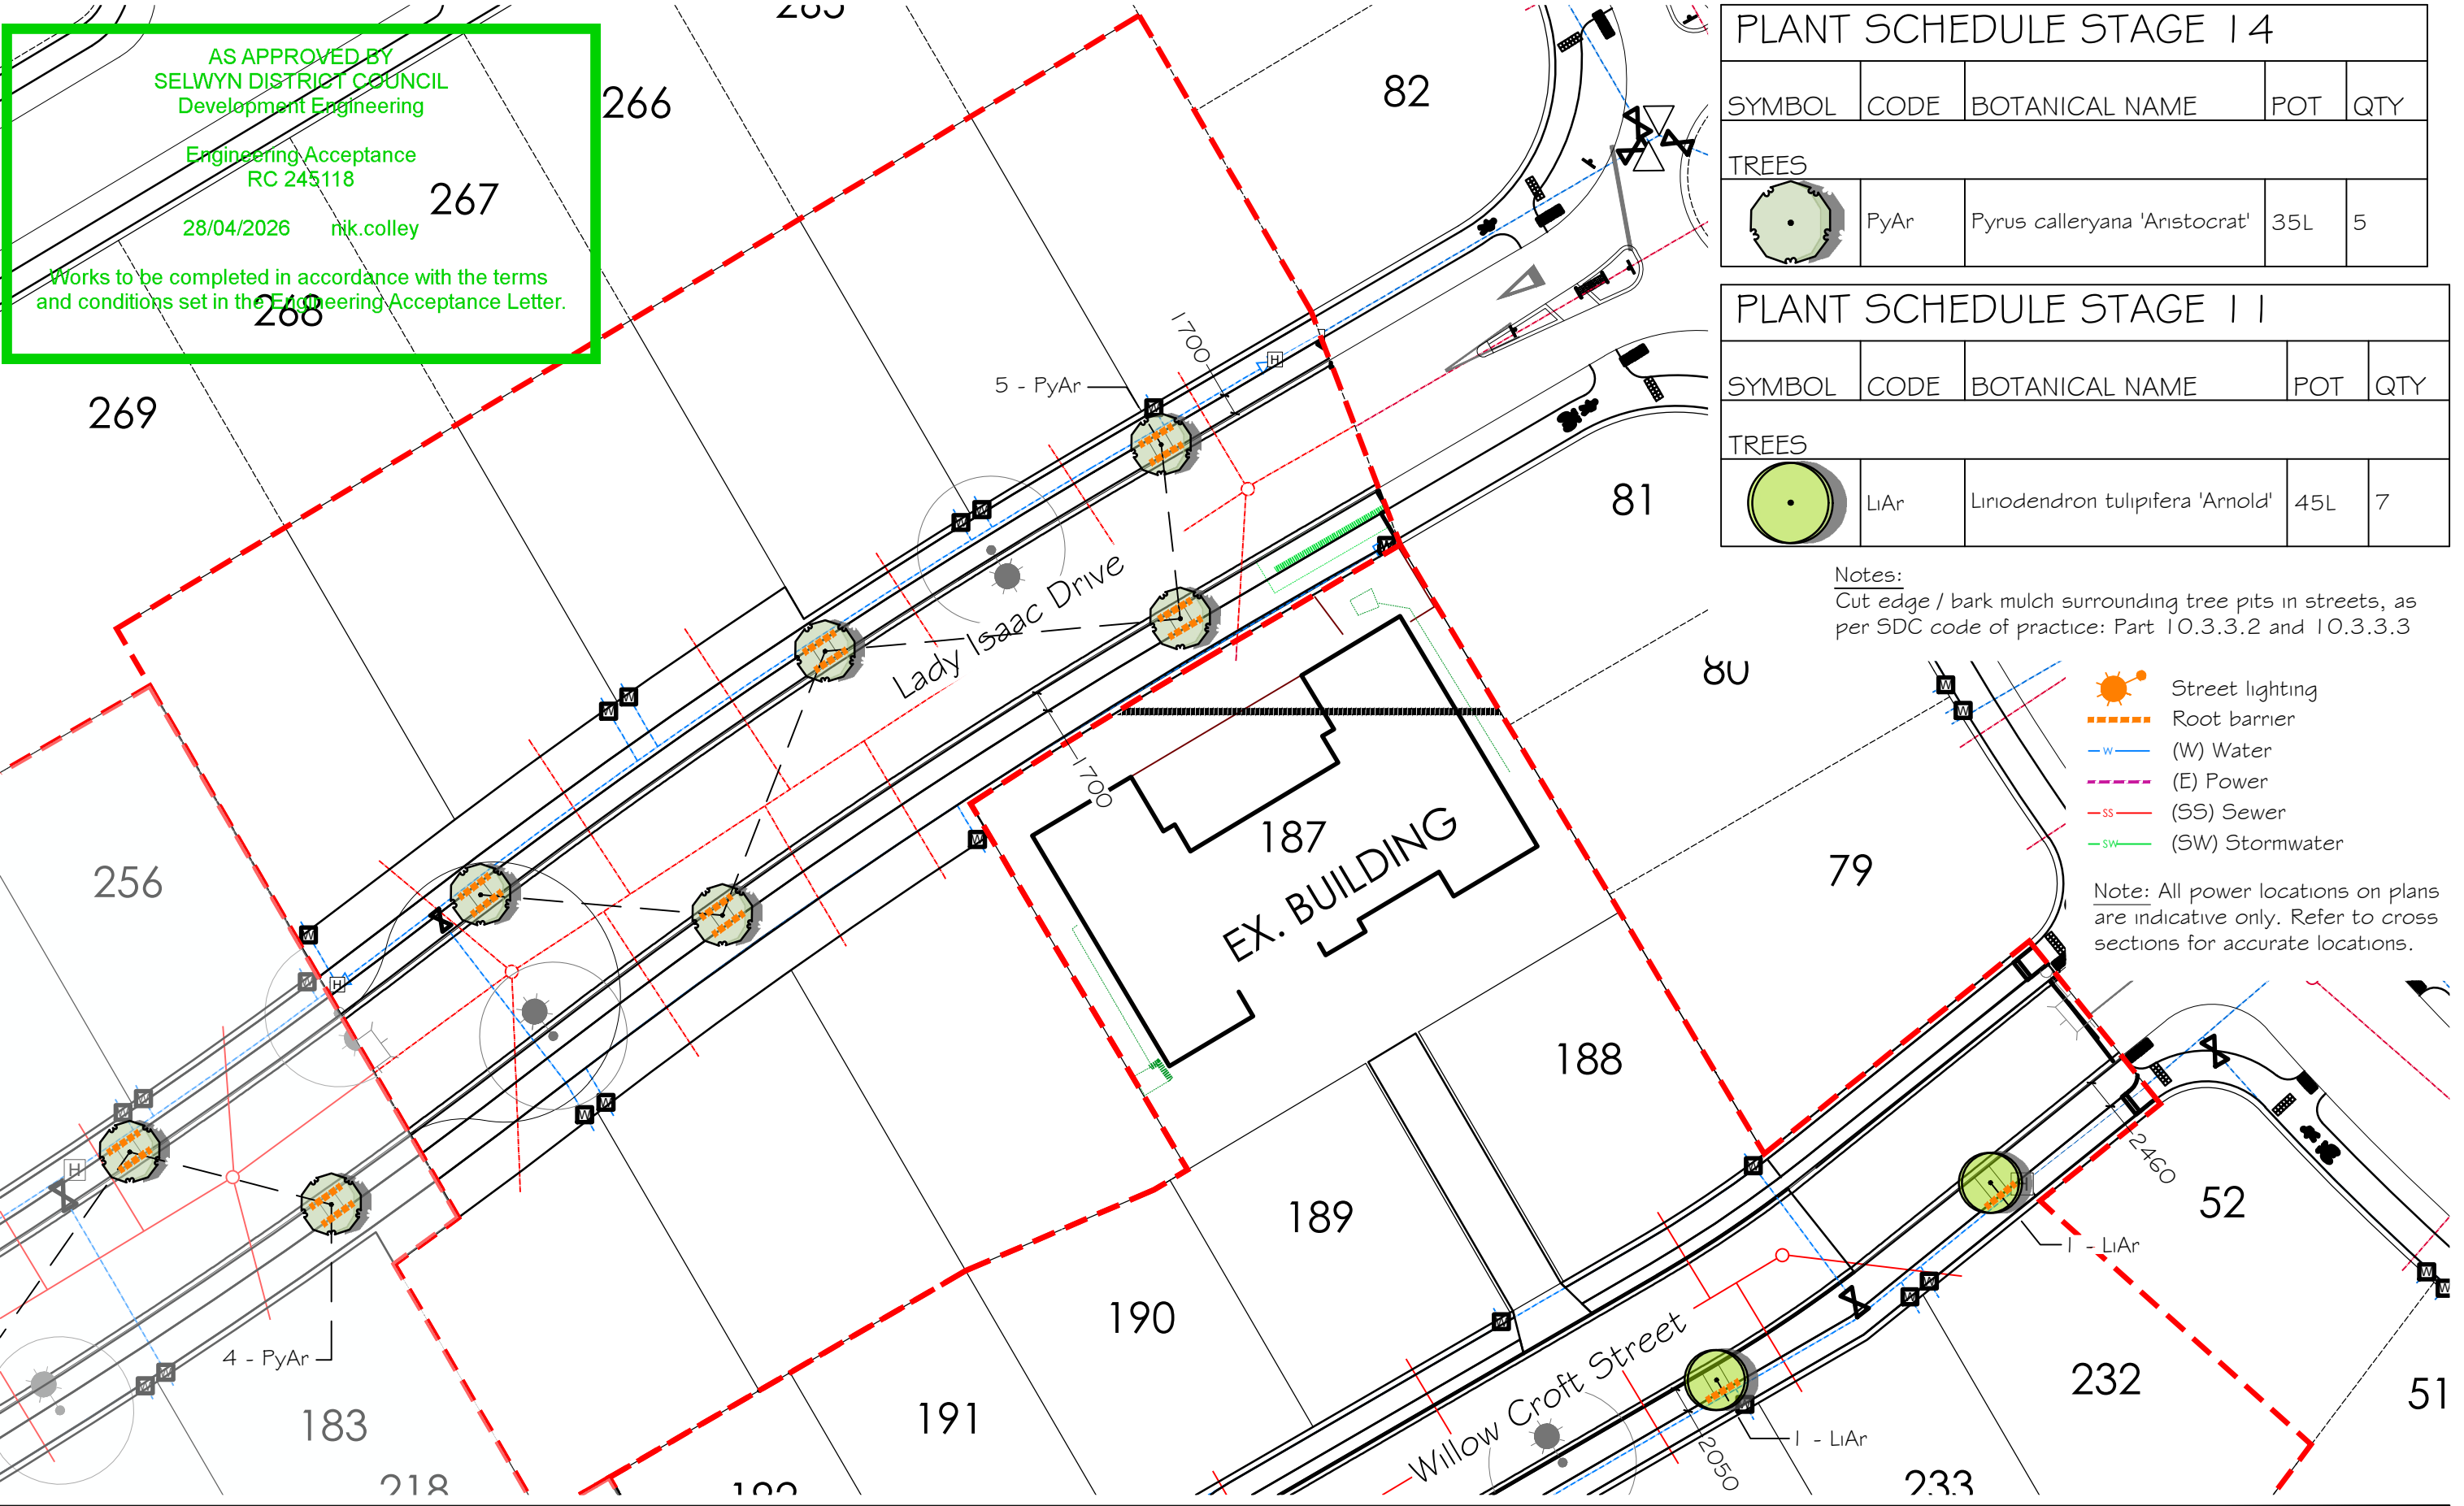

| PLANT SCHEDULE STAGE 1 4 |      |                               |     |     |
|--------------------------|------|-------------------------------|-----|-----|
| SYMBOL                   | CODE | BOTANICAL NAME                | POT | QTY |
| TREES                    |      |                               |     |     |
|                          | PyAr | Pyrus calleryana 'Aristocrat' | 35L | 5   |


| PLANT SCHEDULE STAGE 1 1 |      |                                  |     |     |
|--------------------------|------|----------------------------------|-----|-----|
| SYMBOL                   | CODE | BOTANICAL NAME                   | POT | QTY |
| TREES                    |      |                                  |     |     |
|                          | LiAr | Liriodendron tulipifera 'Arnold' | 45L | 7   |

Notes:  
Cut edge / bark mulch surrounding tree pits in streets, as per SDC code of practice: Part 10.3.3.2 and 10.3.3.3

- Street lighting
- Root barrier
- (W) Water
- (E) Power
- (SS) Sewer
- (SW) Stormwater


Note: All power locations on plans are indicative only. Refer to cross sections for accurate locations.

PLEASE NOTE  
FOR CONSTRUCTION PURPOSES USE ONLY FIGURED DIMENSIONS. THIS DRAWING MUST ALWAYS BE READ IN CONJUNCTION WITH ALL RELEVANT PROJECT DETAILS. ALL DIMENSIONS MUST BE CHECKED ON SITE PRIOR TO COMMENCEMENT. PLEASE REPORT ANY DISCREPANCY TO THE ARCHITECT OR CONTRACT ADMINISTRATOR  
© COPYRIGHT XTERIORSCAPES 2025

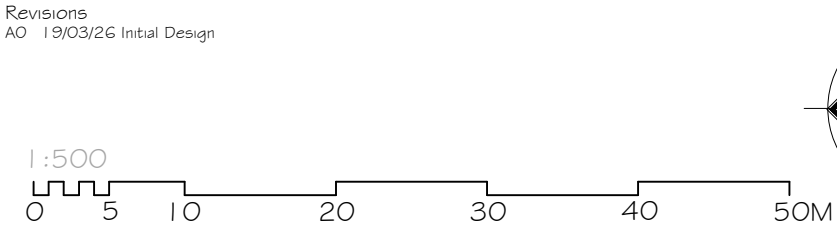

|                                                                                          |  |                          |                              |
|------------------------------------------------------------------------------------------|--|--------------------------|------------------------------|
| Drawing<br>Tree Plan 04 - Stage 10                                                       |  | Project Date<br>Jan 2026 |                              |
| Project/Client<br>Broadfield Grange Stages 10-13<br>Urban Estates 22 & Broadfield Grange |  | Scale @ A3<br>1:500      |                              |
| Job reference   Drawing number<br>24112A-02-TP14                                         |  | Revision<br>AO           | Purpose of Issue<br>Approval |

441 Papanui Road, PO Box 36-511  
Christchurch 8146  
m: 021 433 418 t: 03 421 8460  
hayden@xteriorscapes.nz  
www.xteriorscapes.nz

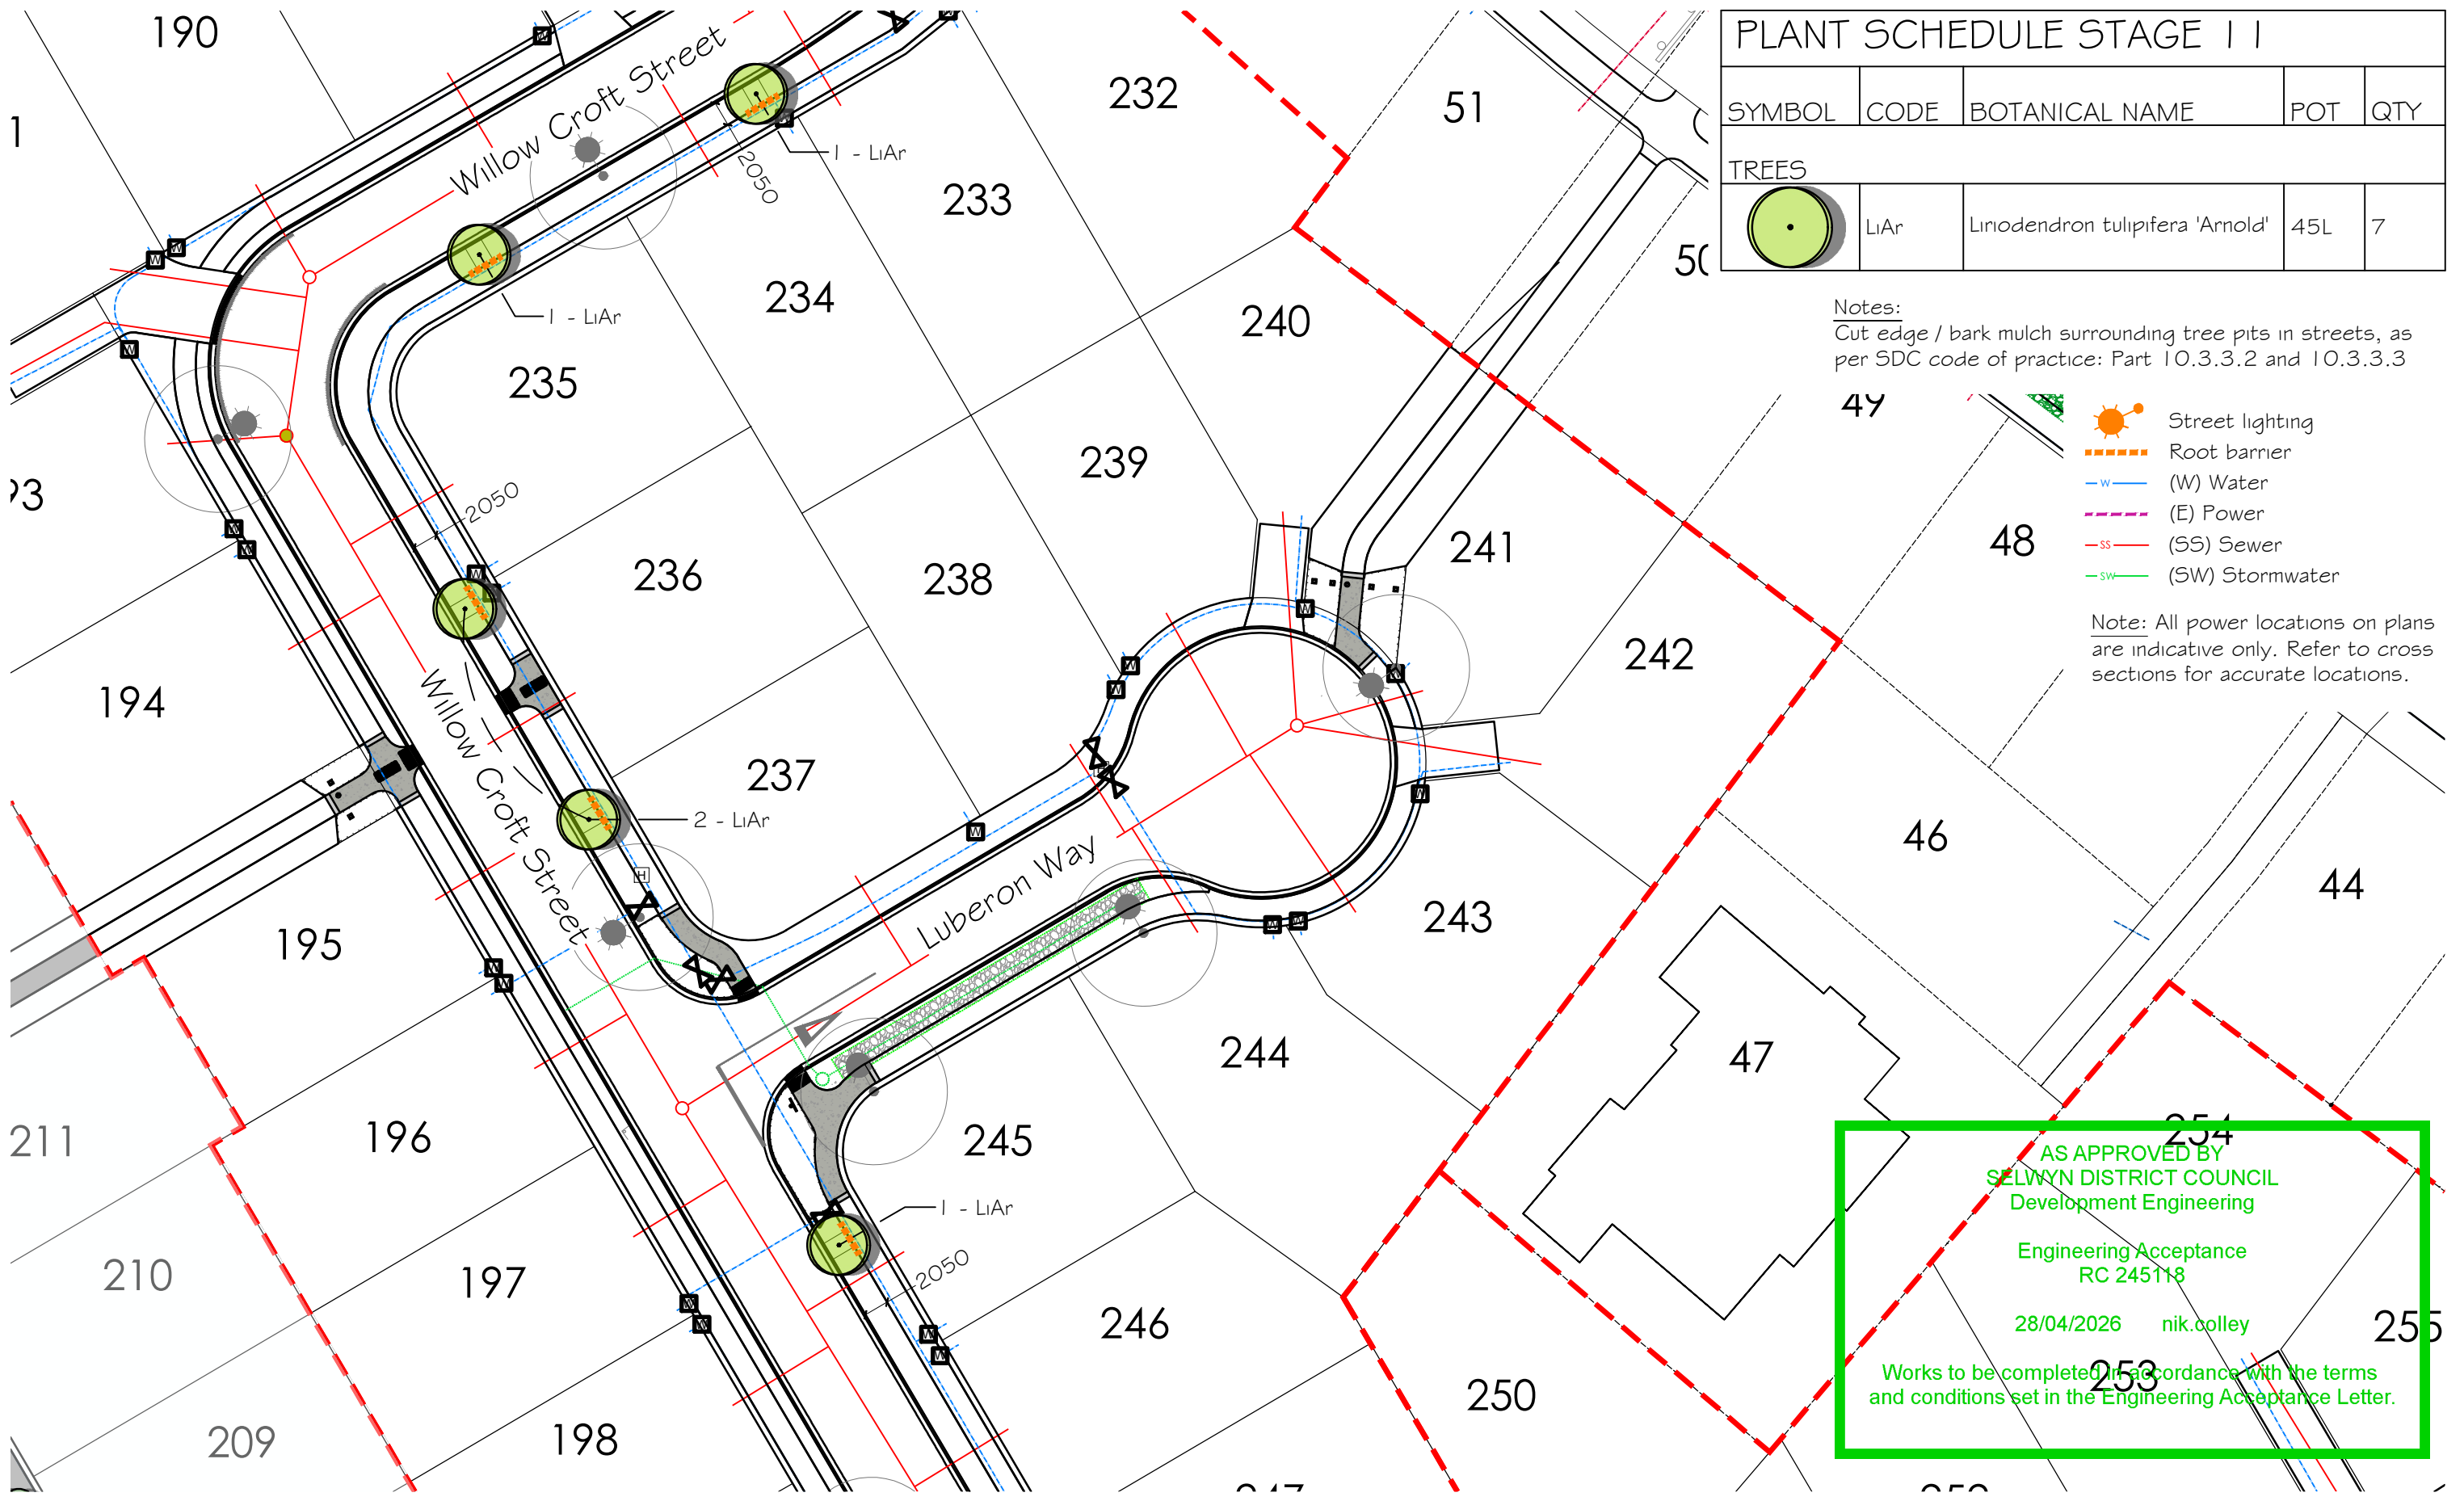



PLEASE NOTE

FOR CONSTRUCTION PURPOSES USE ONLY FIGURED DIMENSIONS. THIS DRAWING MUST ALWAYS BE READ IN CONJUNCTION WITH ALL RELEVANT PROJECT DETAILS. ALL DIMENSIONS MUST BE CHECKED ON SITE PRIOR TO COMMENCEMENT. PLEASE REPORT ANY DISCREPANCY TO THE ARCHITECT OR CONTRACT ADMINISTRATOR

© COPYRIGHT XTERIORSCAPES 2025

Revisions  
AO 19/03/26 Initial Design

1:500

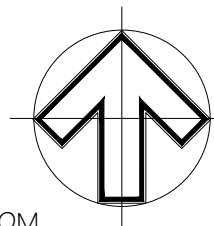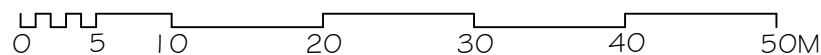


|                                |                                                                        |                  |          |
|--------------------------------|------------------------------------------------------------------------|------------------|----------|
| Drawing                        | Tree Plan 04 - Stage 10                                                | Project Date     | Jan 2026 |
| Project/Client                 | Broadfield Grange Stages 10-13<br>Urban Estates 22 & Broadfield Grange | Scale @ A3       | 1:500    |
| Job reference   Drawing number | 24112A-02-TP15                                                         | Revision         | AO       |
|                                |                                                                        | Purpose of Issue | Approval |

**xteriorscapes**  
LANDSCAPE ARCHITECTS

441 Papanui Road, PO Box 36-511  
Christchurch 8146

m: 021 433 418 t: 03 421 8460  
hayden@xteriorscapes.nz  
www.xteriorscapes.nz



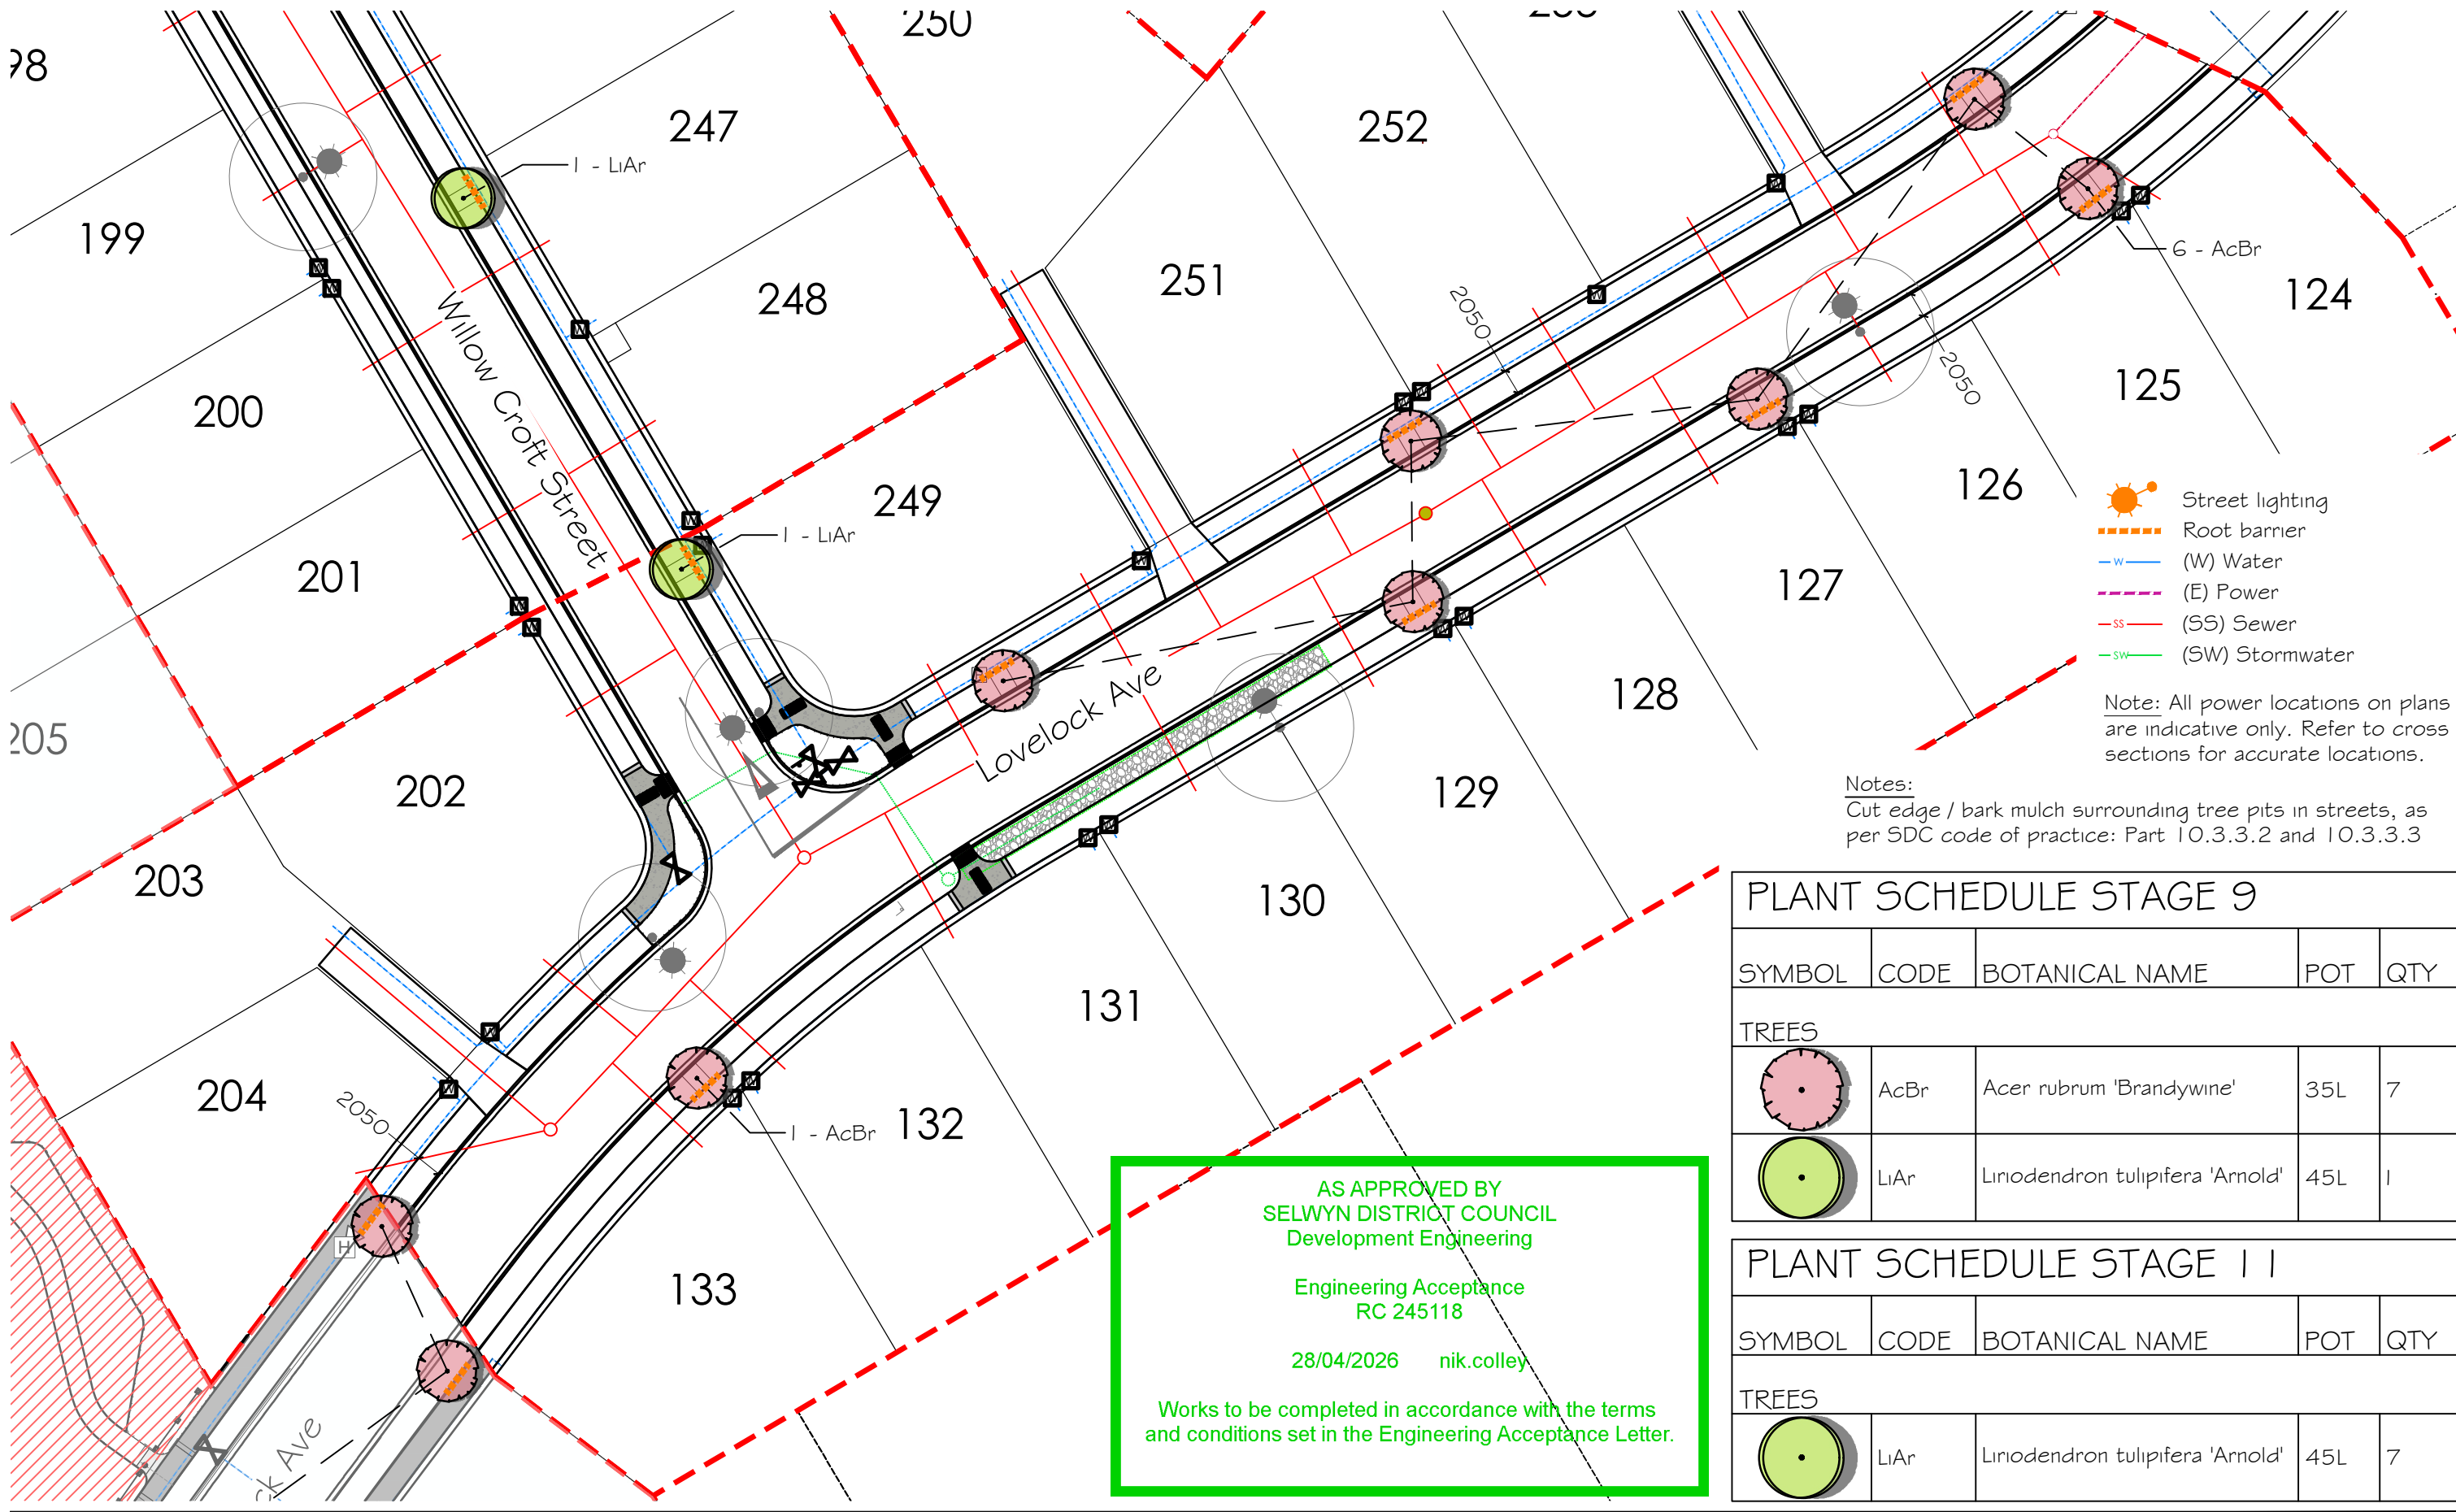


| PLANT SCHEDULE STAGE 9 |      |                                 |     |     |
|------------------------|------|---------------------------------|-----|-----|
| SYMBOL                 | CODE | BOTANICAL NAME                  | POT | QTY |
| TREES                  |      |                                 |     |     |
|                        | AcBr | Acer rubrum 'Brandywine'        | 35L | 7   |
|                        | LiAr | Linodendron tulipifera 'Arnold' | 45L | 1   |

| PLANT SCHEDULE STAGE 11 |      |                                 |     |     |
|-------------------------|------|---------------------------------|-----|-----|
| SYMBOL                  | CODE | BOTANICAL NAME                  | POT | QTY |
| TREES                   |      |                                 |     |     |
|                         | LiAr | Linodendron tulipifera 'Arnold' | 45L | 7   |

AS APPROVED BY  
SELWYN DISTRICT COUNCIL  
Development Engineering  
  
Engineering Acceptance  
RC 245118  
  
28/04/2026    nik.colley  
  
Works to be completed in accordance with the terms  
and conditions set in the Engineering Acceptance Letter.

PLEASE NOTE  
FOR CONSTRUCTION PURPOSES USE ONLY FIGURED DIMENSIONS. THIS DRAWING MUST ALWAYS BE READ IN CONJUNCTION WITH ALL RELEVANT PROJECT DETAILS. ALL DIMENSIONS MUST BE CHECKED ON SITE PRIOR TO COMMENCEMENT. PLEASE REPORT ANY DISCREPANCY TO THE ARCHITECT OR CONTRACT ADMINISTRATOR  
© COPYRIGHT XTERIORSCAPES 2025

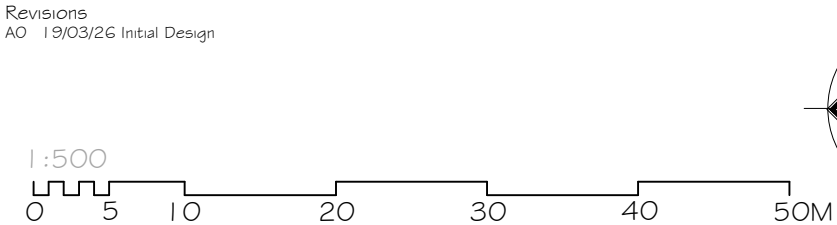


|                                                                                          |  |                          |                              |
|------------------------------------------------------------------------------------------|--|--------------------------|------------------------------|
| Drawing<br>Tree Plan 04 - Stage 10                                                       |  | Project Date<br>Jan 2026 |                              |
| Project/Client<br>Broadfield Grange Stages 10-13<br>Urban Estates 22 & Broadfield Grange |  | Scale @ A3<br>1:500      |                              |
| Job reference   Drawing number<br>24112A-02-TP16                                         |  | Revision<br>AO           | Purpose of Issue<br>Approval |

441 Papanui Road, PO Box 36-511  
Christchurch 8146  
m: 021 433 418 t: 03 421 8460  
hayden@xteriorscapes.nz www.xteriorscapes.nz

Key:

- Stage 9
- Stage 10
- Stage 11
- Stage 12
- Stage 13
- Stage 14

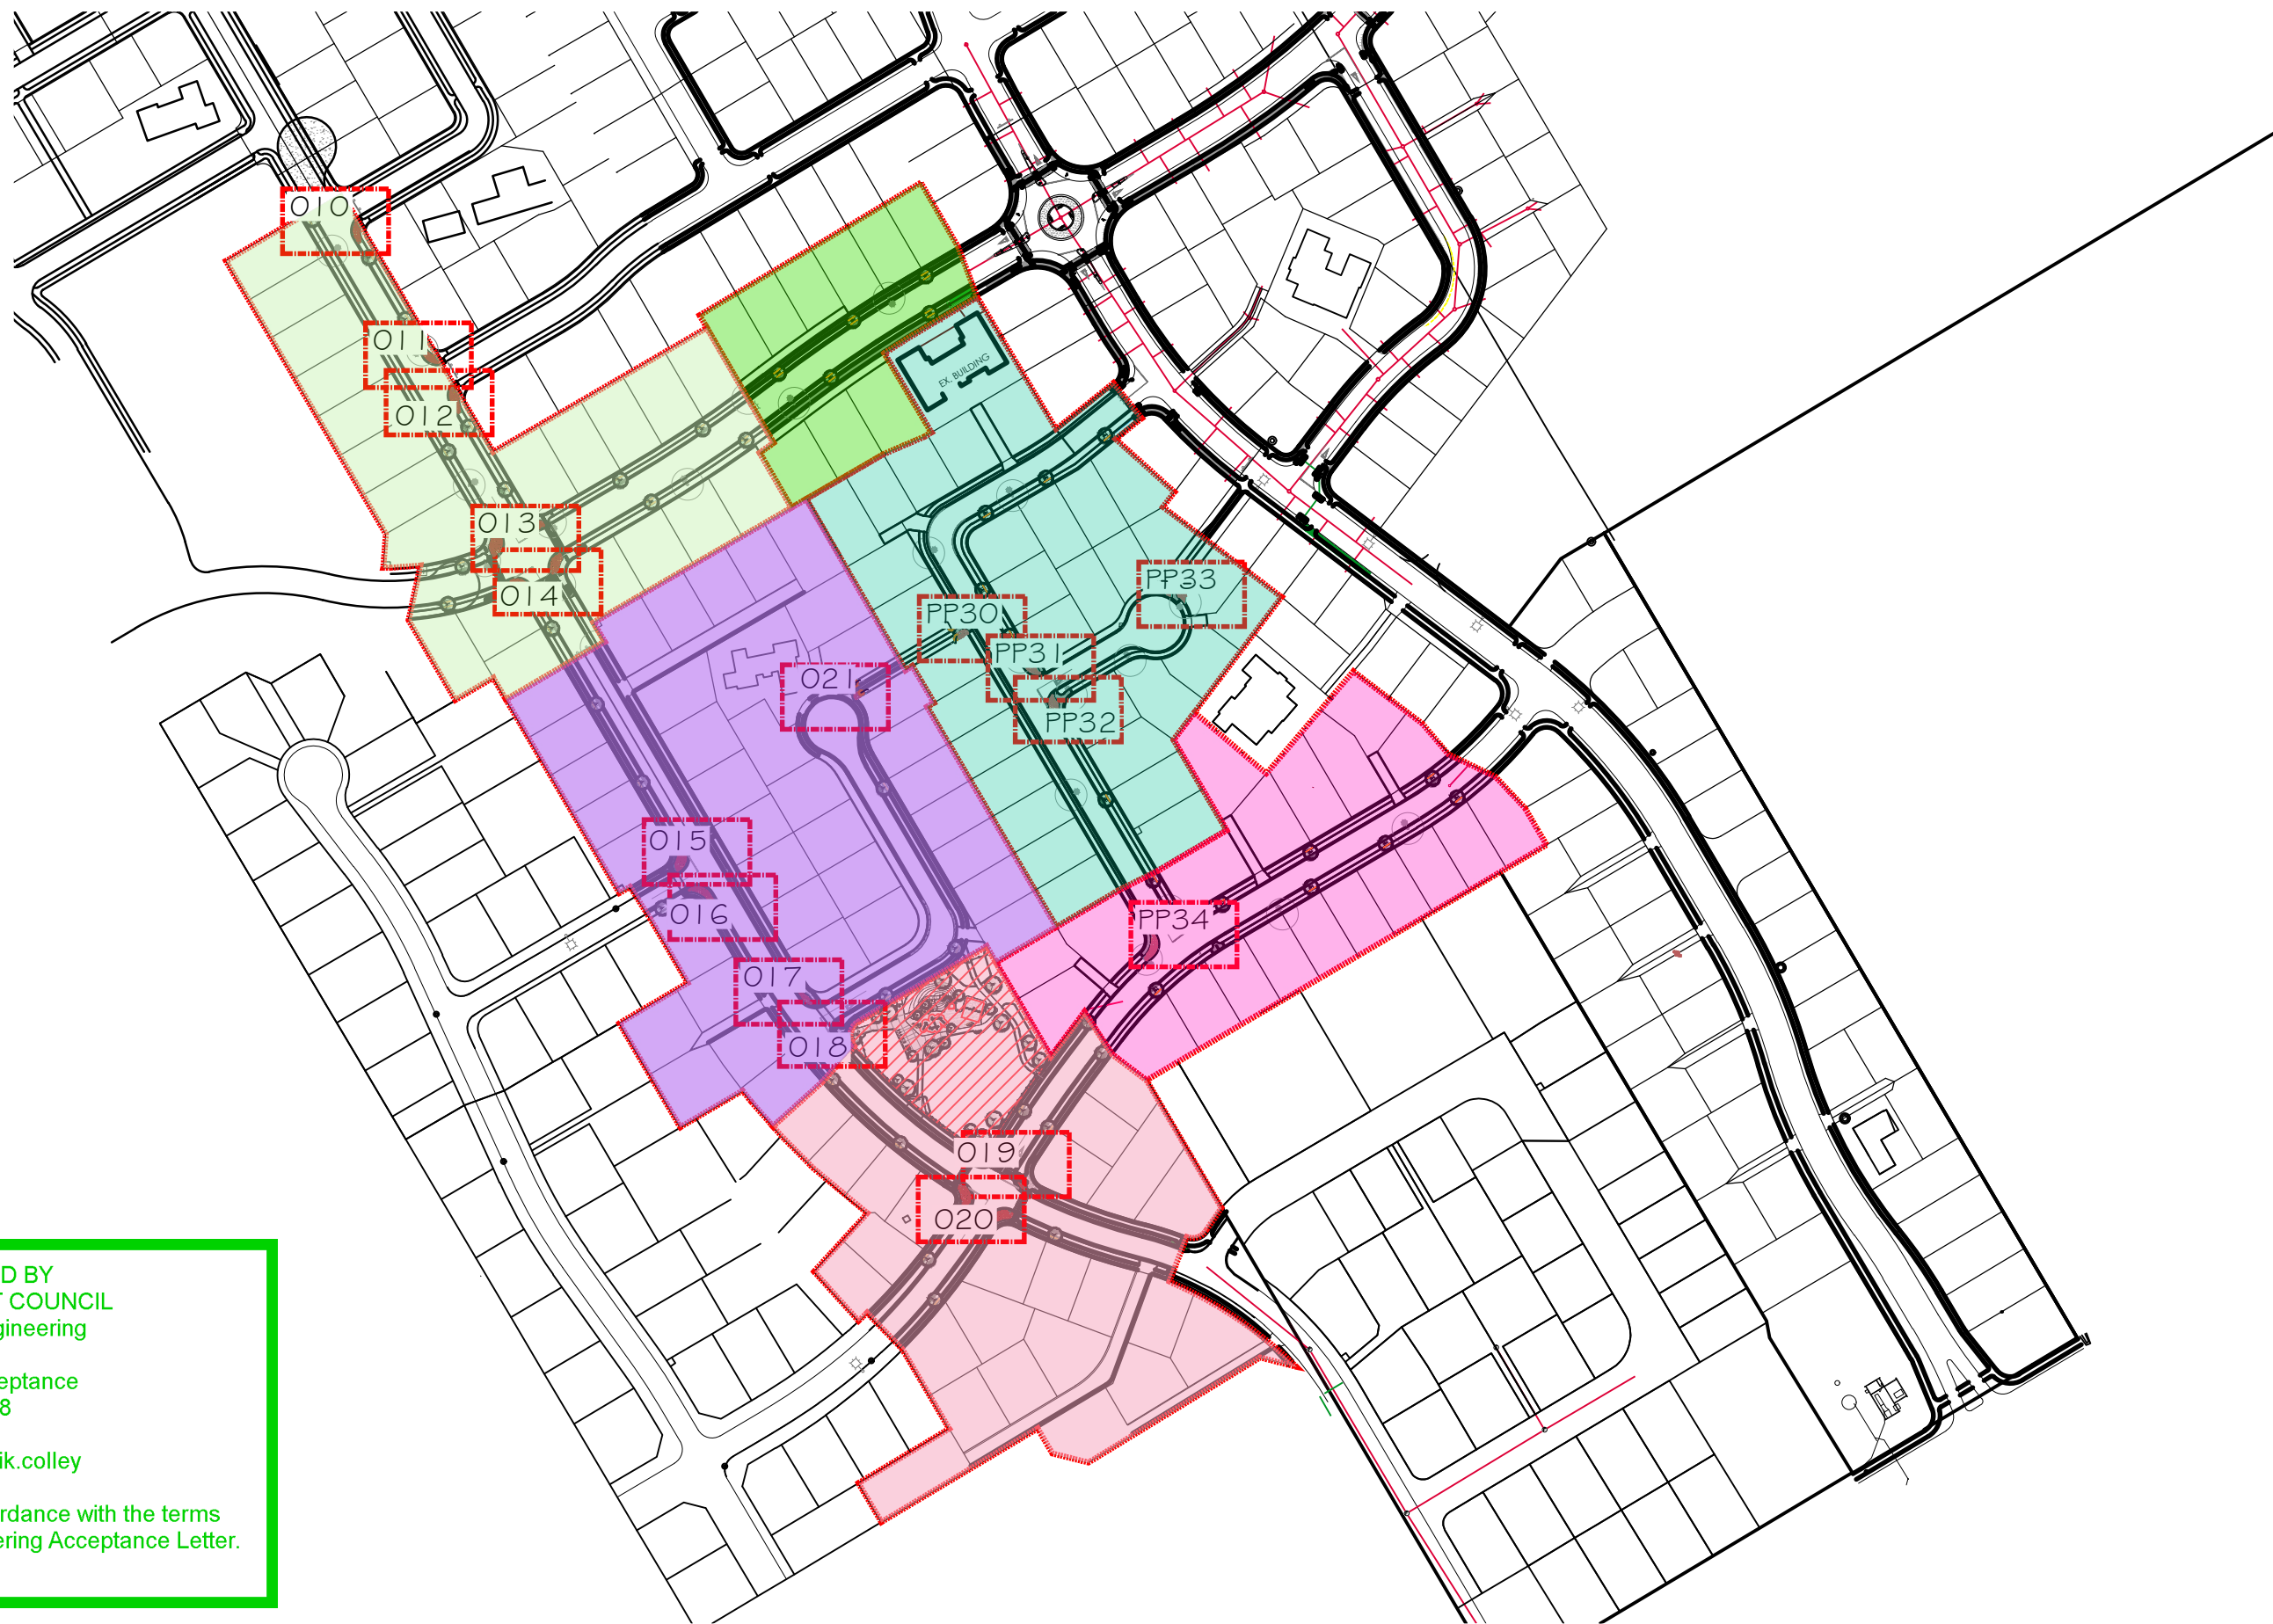

AS APPROVED BY  
SELWYN DISTRICT COUNCIL  
Development Engineering

Engineering Acceptance  
RC 245118

28/04/2026 nik.colley

Works to be completed in accordance with the terms  
and conditions set in the Engineering Acceptance Letter.



PLEASE NOTE

FOR CONSTRUCTION PURPOSES USE ONLY FIGURED DIMENSIONS. THIS DRAWING MUST ALWAYS BE READ IN CONJUNCTION WITH ALL RELEVANT PROJECT DETAILS. ALL DIMENSIONS MUST BE CHECKED ON SITE PRIOR TO COMMENCEMENT. PLEASE REPORT ANY DISCREPANCY TO THE ARCHITECT OR CONTRACT ADMINISTRATOR

© COPYRIGHT XTERIORSCAPES 2025

Revisions  
AO 27/01/26 Initial Design  
A1 19/03/26 Stages 9, 11 & 14

1:2,500

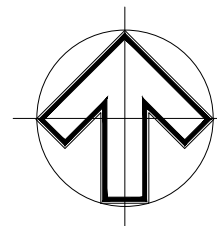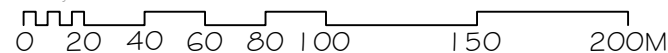

|                                                                             |  |                          |                              |
|-----------------------------------------------------------------------------|--|--------------------------|------------------------------|
| Drawing<br>Conceptual Landscape Plan                                        |  | Project Date<br>Jan 2026 |                              |
| Project/Client<br>Broadfield Grange<br>Urban Estates 22 & Broadfield Grange |  | Scale @ A3<br>1:2500     |                              |
| Job reference   Drawing number<br>24112A-03-PP01                            |  | Revision<br>A1           | Purpose of Issue<br>Approval |



441 Papanui Road, PO Box 36-511  
Christchurch 8146

m: 021 433 418 t: 03 421 8460  
hayden@xteriorscapes.nz  
www.xteriorscapes.nz




AS APPROVED BY  
SELWYN DISTRICT COUNCIL  
Development Engineering

Engineering Acceptance  
RC 245118

28/04/2026    nik.colley

Works to be completed in accordance with the terms  
and conditions set in the Engineering Acceptance Letter.

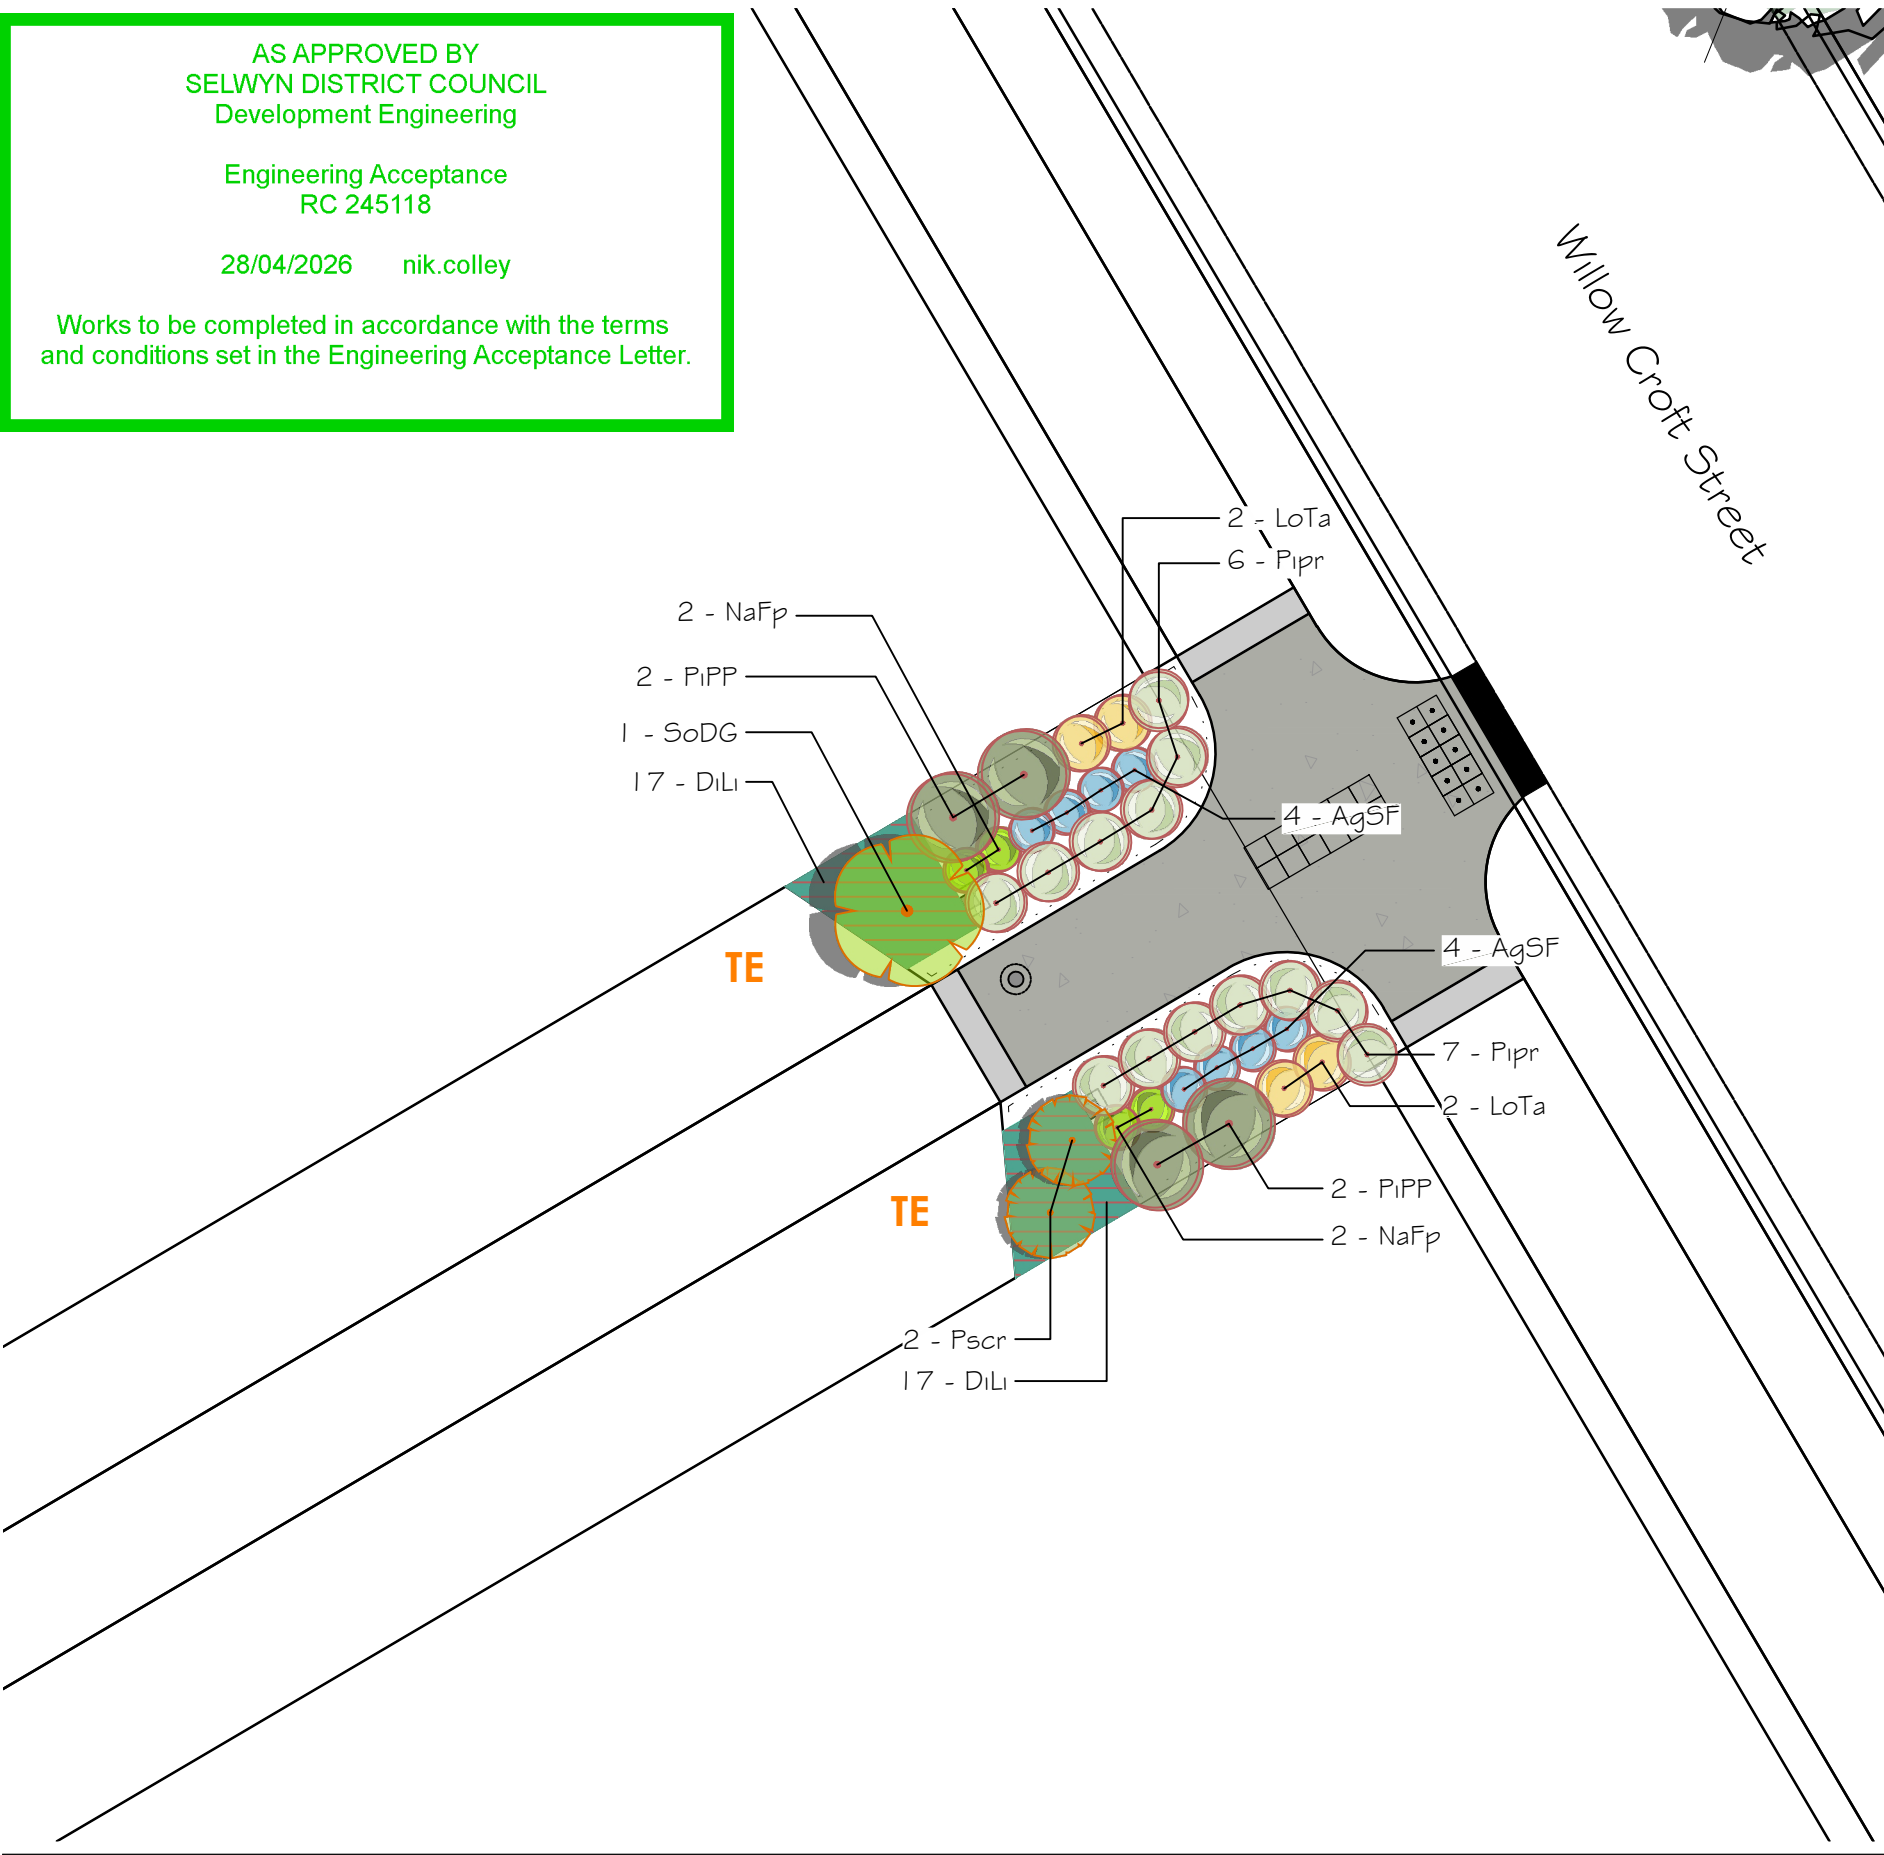

- NOTES:
1. Planting shall conform with applicable sections of Selwyn District Council Code of Practice, Part 10, Section Landscape Planting (unless specified otherwise).
  2. All planting against kerbs or footpaths to be set back minimum of 500mm, or so that mature plant does not overhang edge of garden bed.
  3. All garden bed edges against grass to have either a timber edge (TE) or a cut edge (CE)
  4. All garden beds adjacent to footpaths to have 150mm deep timber batten edge



## PLANT SCHEDULE STAGE 11

| SYMBOL      | CODE | BOTANICAL NAME                  | POT  |         | QTY |
|-------------|------|---------------------------------|------|---------|-----|
| TREES       |      |                                 |      |         |     |
|             | Pscr | Pseudopanax crassifolius        | 25L  |         | 4   |
|             | SoDG | Sophora molloyi 'Dragon's Gold' | 10L  |         | 2   |
| SHRUBS      |      |                                 |      |         |     |
|             | AgSF | Agapanthus africanus 'Sea Foam' | 2.5L |         | 30  |
|             | AzGW | Azalea x 'Gumpo White'          | 2.5L |         | 20  |
|             | HePP | Hebe x 'Pretty in Pink'         | 2.5L |         | 10  |
|             | LoTa | Lomandra longifolia 'Tanika'    | 2.5L |         | 15  |
|             | NaFp | Nandina domestica 'Firepower'   | 2.5L |         | 28  |
|             | Pipr | Pimelea prostrata               | 2.5L |         | 28  |
|             | PiPP | Pittosporum 'Pom pom'           | 2.5L |         | 9   |
|             | WeGB | Westringia x 'Grey Box'         | 2.5L |         | 39  |
| SYMBOL      | CODE | BOTANICAL NAME                  | SIZE | SPACING | QTY |
| SHRUB AREAS |      |                                 |      |         |     |
|             | DiLi | Dianella revoluta 'Little Rev'  | 2.5L | 400 mm  | 181 |

PLEASE NOTE

FOR CONSTRUCTION PURPOSES USE ONLY FIGURED DIMENSIONS. THIS DRAWING MUST ALWAYS BE READ IN CONJUNCTION WITH ALL RELEVANT PROJECT DETAILS. ALL DIMENSIONS MUST BE CHECKED ON SITE PRIOR TO COMMENCEMENT. PLEASE REPORT ANY DISCREPANCY TO THE ARCHITECT OR CONTRACT ADMINISTRATOR


© COPYRIGHT XTERIORSCAPES 2025

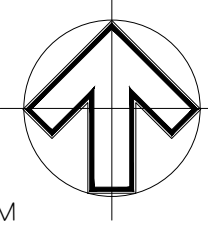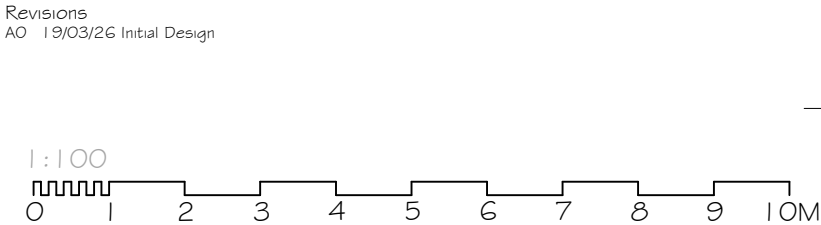

|                                                                             |  |                          |                              |
|-----------------------------------------------------------------------------|--|--------------------------|------------------------------|
| Drawing<br>Planting Plan - Stage 11                                         |  | Project Date<br>Jan 2026 |                              |
| Project/Client<br>Broadfield Grange<br>Urban Estates 22 & Broadfield Grange |  | Scale @ A3<br>1:100      |                              |
| Job reference   Drawing number<br>24112A-03-PP30                            |  | Revision<br>A1           | Purpose of Issue<br>Approval |

441 Papanui Road, PO Box 36-511  
Christchurch 8146

m: 021 433 418 t: 03 421 8460  
hayden@xteriorscapes.nz  
www.xteriorscapes.nz

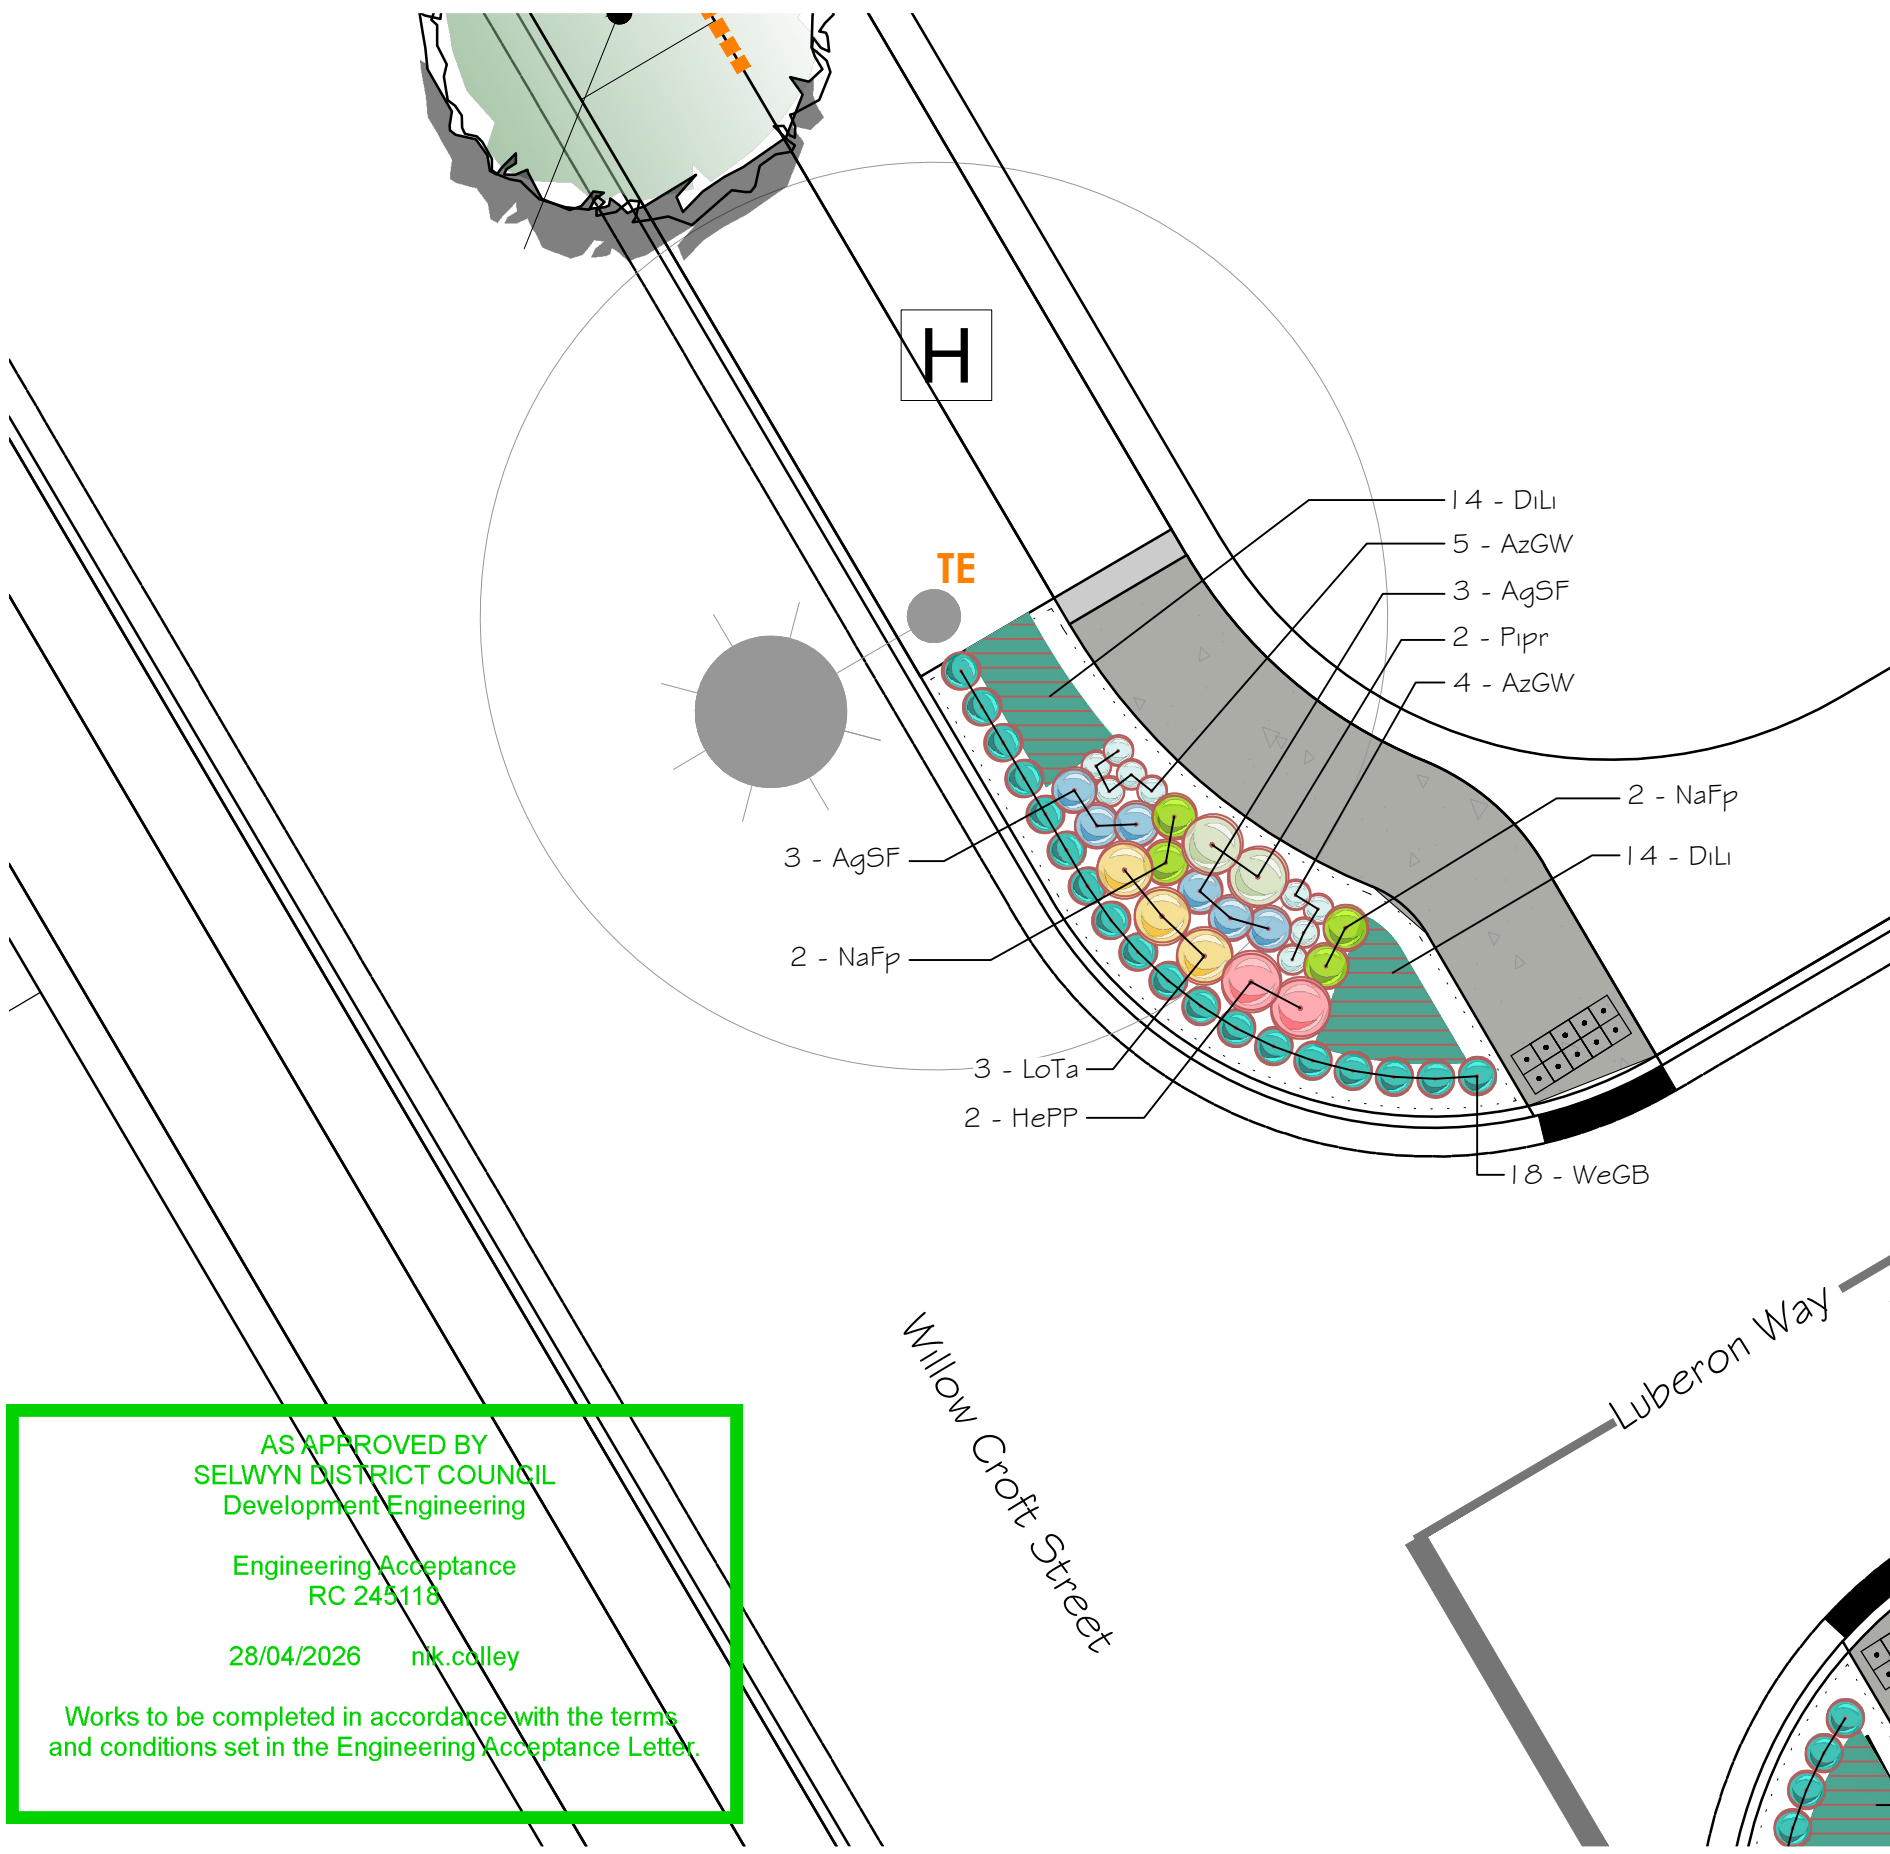

- NOTES:
1. Planting shall conform with applicable sections of Selwyn District Council Code of Practice, Part 10, Section Landscape Planting (unless specified otherwise).
  2. All planting against kerbs or footpaths to be set back minimum of 500mm, or so that mature plant does not overhang edge of garden bed.
  3. All garden bed edges against grass to have either a timber edge (TE) or a cut edge (CE)
  4. All garden beds adjacent to footpaths to have 150mm deep timber batten edge

| PLANT SCHEDULE STAGE 1.1 |      |                                 |      |         |     |
|--------------------------|------|---------------------------------|------|---------|-----|
| SYMBOL                   | CODE | BOTANICAL NAME                  | POT  |         | QTY |
| TREES                    |      |                                 |      |         |     |
|                          | Pscr | Pseudopanax crassifolius        | 25L  |         | 4   |
|                          | SoDG | Sophora molloyi 'Dragon's Gold' | 10L  |         | 2   |
| SHRUBS                   |      |                                 |      |         |     |
|                          | AgSF | Agapanthus africanus 'Sea Foam' | 2.5L |         | 30  |
|                          | AzGW | Azalea x 'Gumpo White'          | 2.5L |         | 20  |
|                          | HePP | Hebe x 'Pretty in Pink'         | 2.5L |         | 10  |
|                          | LoTa | Lomandra longifolia 'Tanika'    | 2.5L |         | 15  |
|                          | NaFp | Nandina domestica 'Firepower'   | 2.5L |         | 28  |
|                          | Pipr | Pimelea prostrata               | 2.5L |         | 28  |
|                          | PiPP | Pittosporum 'Pom pom'           | 2.5L |         | 9   |
|                          | WeGB | Westringia x 'Grey Box'         | 2.5L |         | 39  |
| SYMBOL                   | CODE | BOTANICAL NAME                  | SIZE | SPACING | QTY |
| SHRUB AREAS              |      |                                 |      |         |     |
|                          | DiLi | Dianella revoluta 'Little Rev'  | 2.5L | 400 mm  | 181 |

AS APPROVED BY  
SELWYN DISTRICT COUNCIL  
Development Engineering

Engineering Acceptance  
RC 245118



28/04/2026    nk.colley

Works to be completed in accordance with the terms  
and conditions set in the Engineering Acceptance Letter.

PLEASE NOTE

FOR CONSTRUCTION PURPOSES USE ONLY FIGURED DIMENSIONS. THIS DRAWING MUST ALWAYS BE READ IN CONJUNCTION WITH ALL RELEVANT PROJECT DETAILS. ALL DIMENSIONS MUST BE CHECKED ON SITE PRIOR TO COMMENCEMENT. PLEASE REPORT ANY DISCREPANCY TO THE ARCHITECT OR CONTRACT ADMINISTRATOR

© COPYRIGHT XTERIORSCAPES 2025

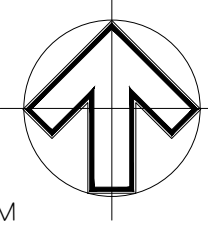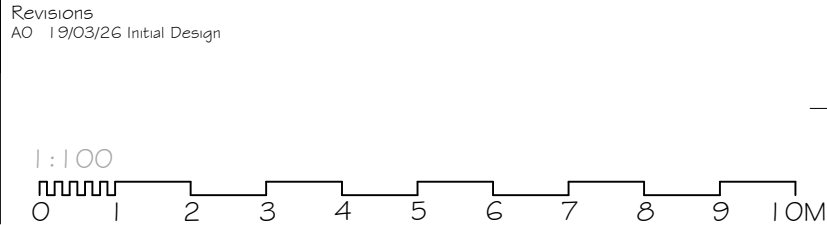


|                                                                             |                              |
|-----------------------------------------------------------------------------|------------------------------|
| Drawing<br>Planting Plan - Stage 1.1                                        | Project Date<br>Jan 2026     |
| Project/Client<br>Broadfield Grange<br>Urban Estates 22 & Broadfield Grange | Scale @ A3<br>1:100          |
| Job reference   Drawing number<br>24112A-03-PP31                            | Revision<br>A1               |
|                                                                             | Purpose of Issue<br>Approval |

441 Papanui Road, PO Box 36-511  
Christchurch 8146

m: 021 433 418    t: 03 421 8460  
hayden@xteriorscapes.nz  
www.xteriorscapes.nz



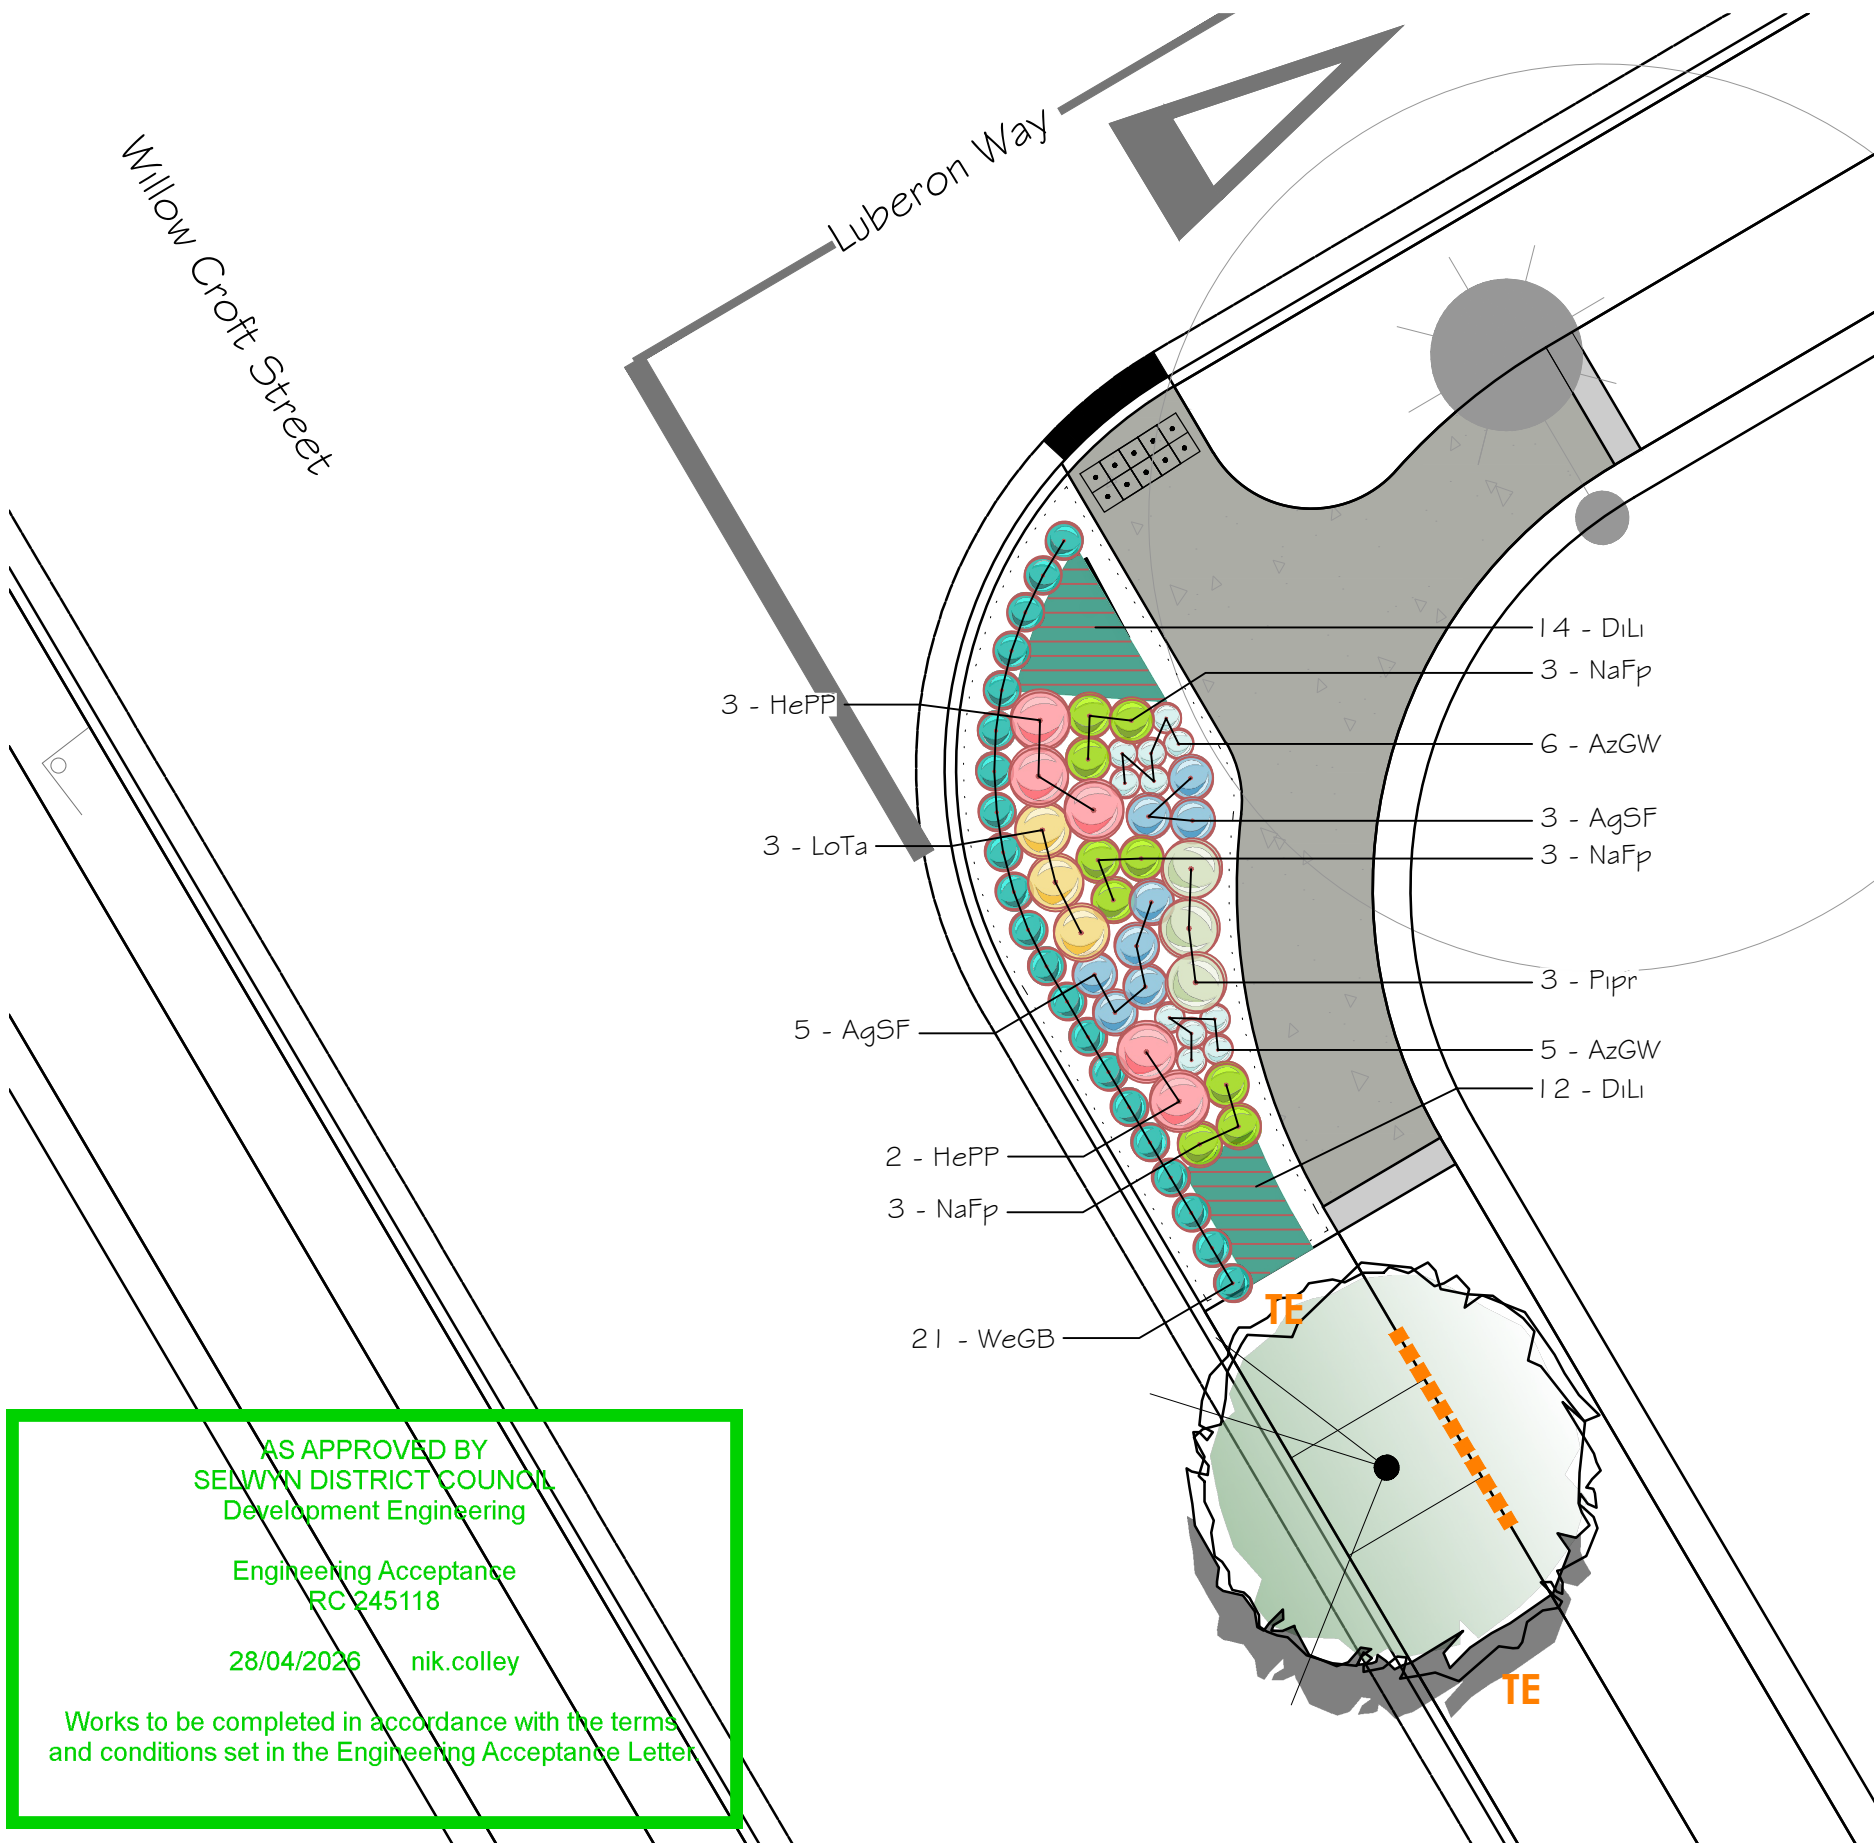

- NOTES:
- 1. Planting shall conform with applicable sections of Selwyn District Council Code of Practice, Part 10, Section Landscape Planting (unless specified otherwise).
  - 2. All planting against kerbs or footpaths to be set back minimum of 500mm, or so that mature plant does not overhang edge of garden bed.
  - 3. All garden bed edges against grass to have either a timber edge (TE) or a cut edge (CE)
  - 4. All garden beds adjacent to footpaths to have 150mm deep timber batten edge



PLANT SCHEDULE STAGE 11

| SYMBOL      | CODE | BOTANICAL NAME                  | POT  |         | QTY |
|-------------|------|---------------------------------|------|---------|-----|
| TREES       |      |                                 |      |         |     |
|             | Pscr | Pseudopanax crassifolius        | 25L  |         | 4   |
|             | SoDG | Sophora molloyi 'Dragon's Gold' | 10L  |         | 2   |
| SHRUBS      |      |                                 |      |         |     |
|             | AgSF | Agapanthus africanus 'Sea Foam' | 2.5L |         | 30  |
|             | AzGW | Azalea x 'Gumpo White'          | 2.5L |         | 20  |
|             | HePP | Hebe x 'Pretty in Pink'         | 2.5L |         | 10  |
|             | LoTa | Lomandra longifolia 'Tanika'    | 2.5L |         | 15  |
|             | NaFp | Nandina domestica 'Firepower'   | 2.5L |         | 28  |
|             | Pipr | Pimelea prostrata               | 2.5L |         | 28  |
|             | PiPP | Pittosporum 'Pom pom'           | 2.5L |         | 9   |
|             | WeGB | Westringia x 'Grey Box'         | 2.5L |         | 39  |
| SYMBOL      | CODE | BOTANICAL NAME                  | SIZE | SPACING | QTY |
| SHRUB AREAS |      |                                 |      |         |     |
|             | DiLi | Dianella revoluta 'Little Rev'  | 2.5L | 400 mm  | 181 |

PLEASE NOTE

FOR CONSTRUCTION PURPOSES USE ONLY FIGURED DIMENSIONS. THIS DRAWING MUST ALWAYS BE READ IN CONJUNCTION WITH ALL RELEVANT PROJECT DETAILS. ALL DIMENSIONS MUST BE CHECKED ON SITE PRIOR TO COMMENCEMENT. PLEASE REPORT ANY DISCREPANCY TO THE ARCHITECT OR CONTRACT ADMINISTRATOR


© COPYRIGHT XTERIORSCAPES 2025

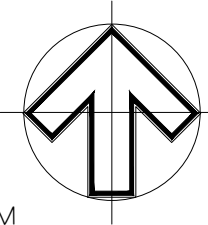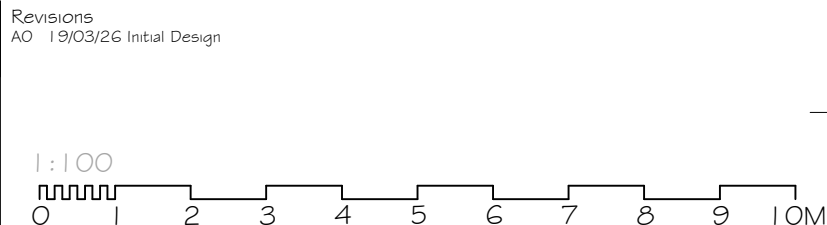

|                                                                             |  |                          |                              |
|-----------------------------------------------------------------------------|--|--------------------------|------------------------------|
| Drawing<br>Planting Plan - Stage 11                                         |  | Project Date<br>Jan 2026 |                              |
| Project/Client<br>Broadfield Grange<br>Urban Estates 22 & Broadfield Grange |  | Scale @ A3<br>1:100      |                              |
| Job reference   Drawing number<br>24112A-03-PP32                            |  | Revision<br>AO           | Purpose of Issue<br>Approval |

441 Papanui Road, PO Box 36-511  
Christchurch 8146

m: 021 433 418 t: 03 421 8460  
hayden@xteriorscapes.nz  
www.xteriorscapes.nz

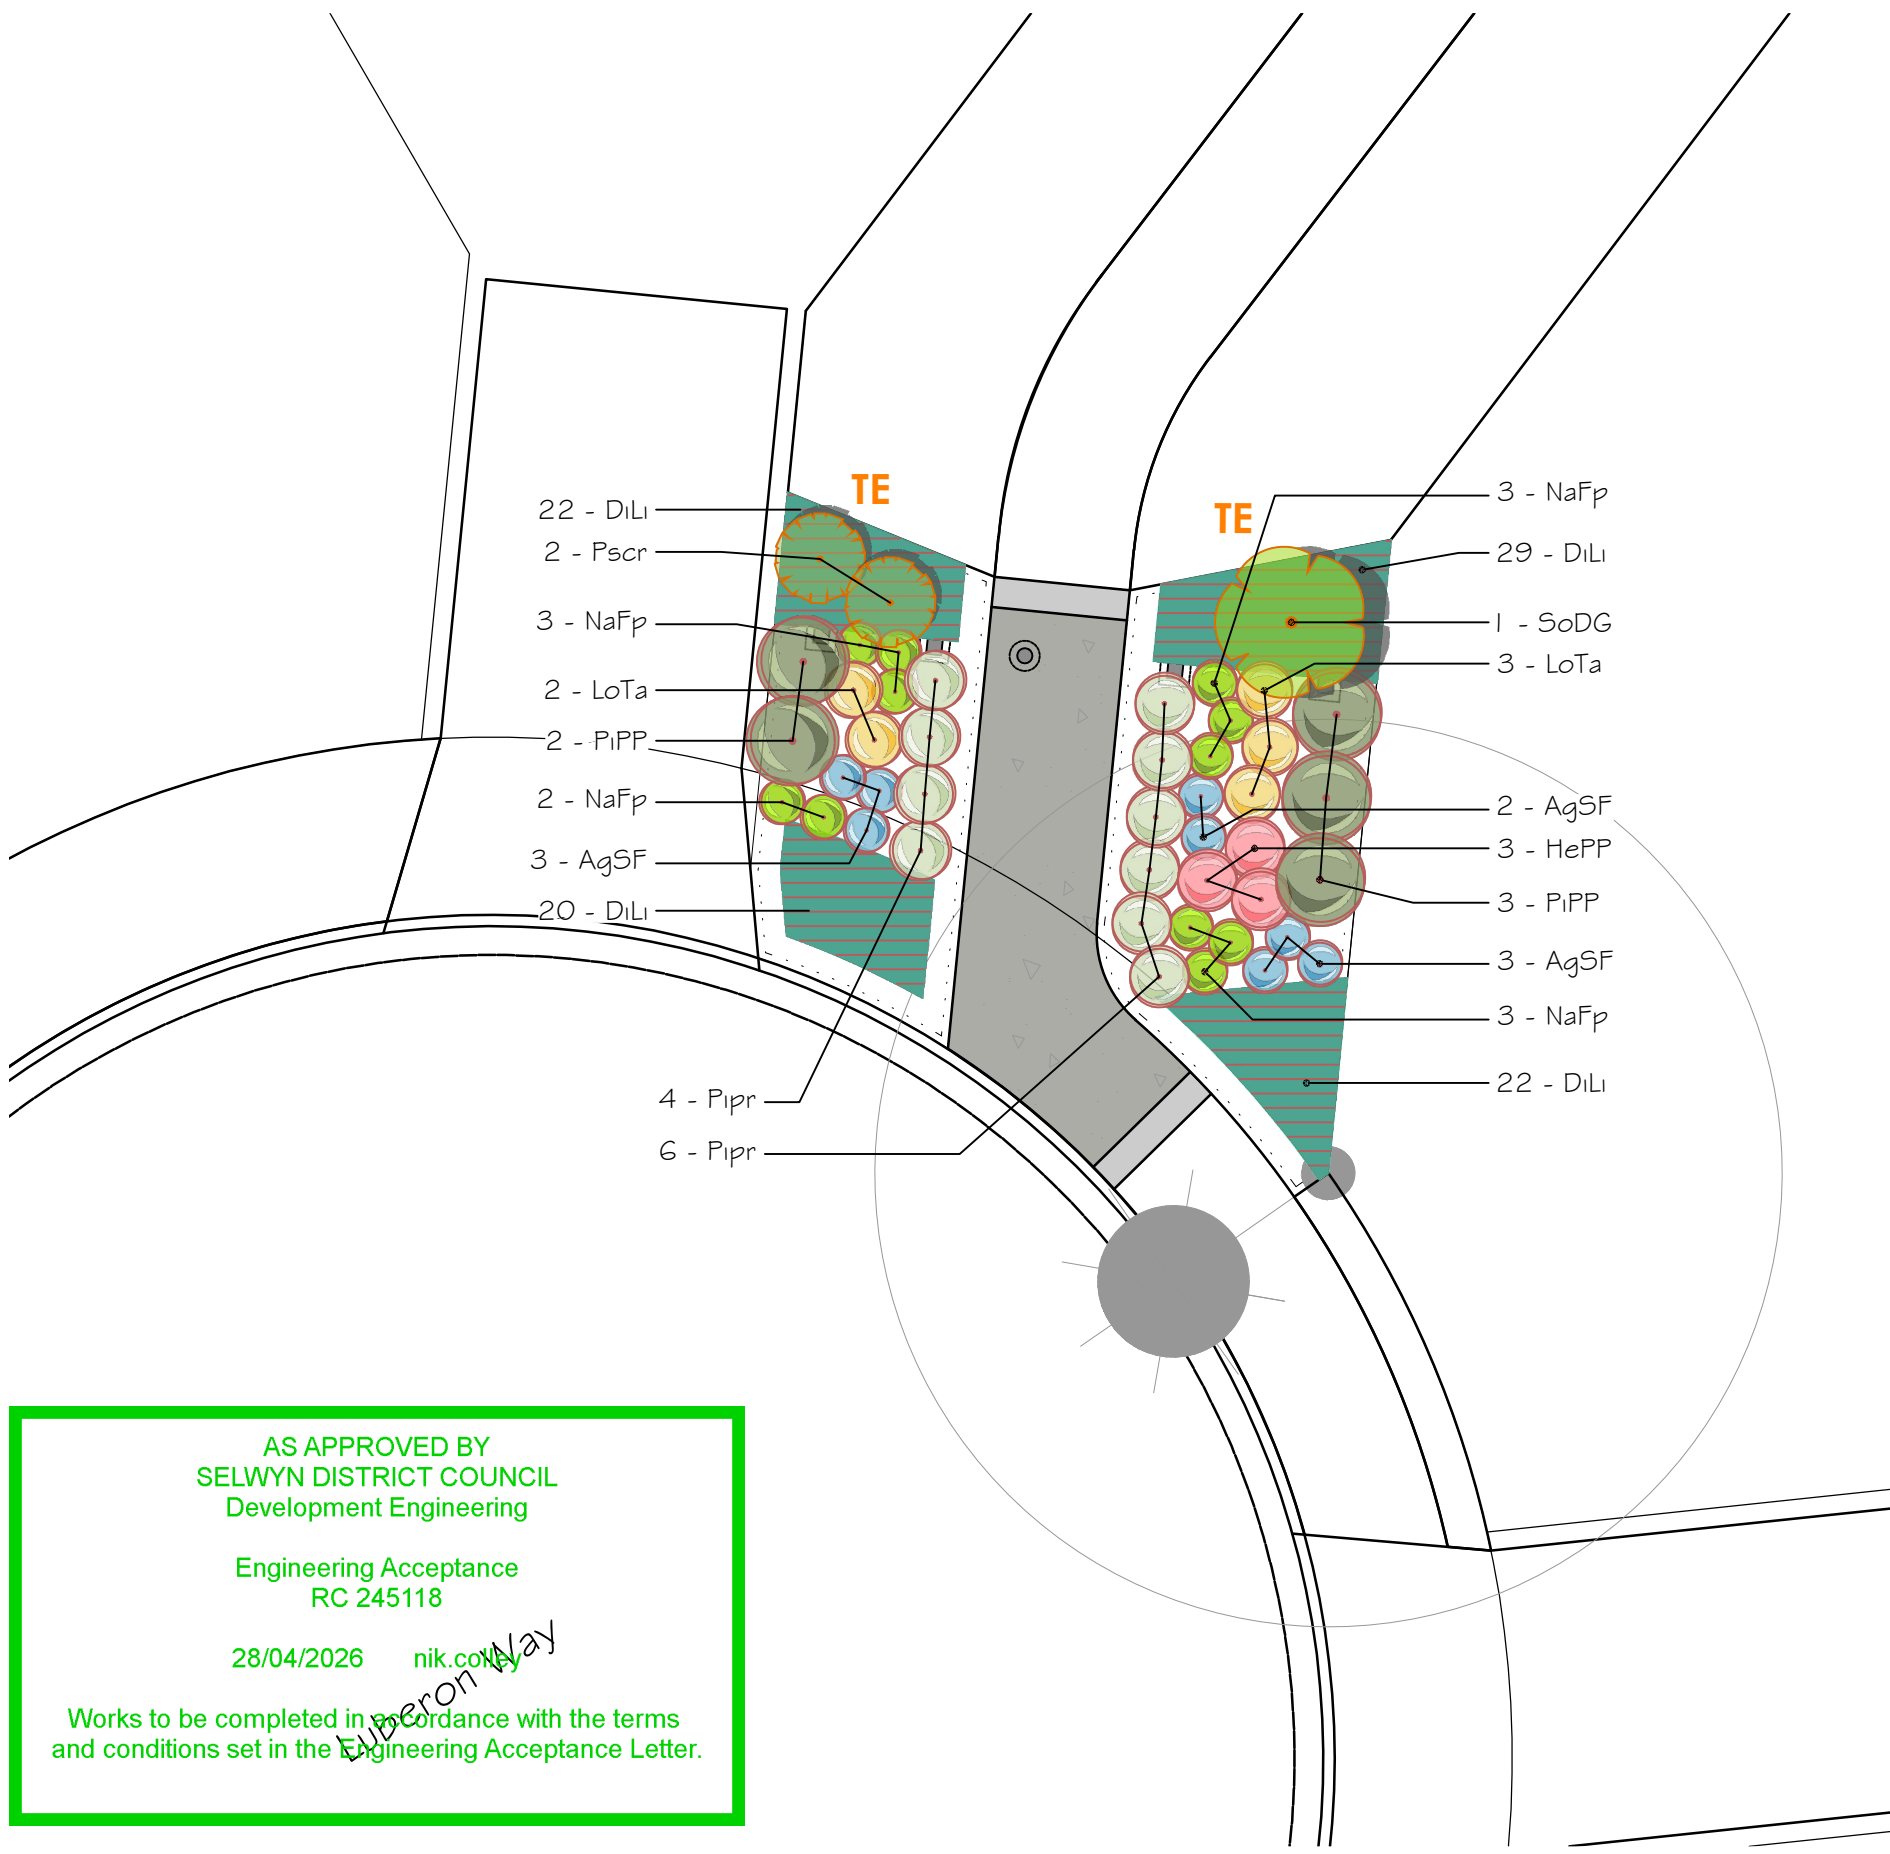

- NOTES:
- 1. Planting shall conform with applicable sections of Selwyn District Council Code of Practice, Part 10, Section Landscape Planting (unless specified otherwise).
  - 2. All planting against kerbs or footpaths to be set back minimum of 500mm, or so that mature plant does not overhang edge of garden bed.
  - 3. All garden bed edges against grass to have either a timber edge (TE) or a cut edge (CE)
  - 4. All garden beds adjacent to footpaths to have 150mm deep timber batten edge

PLANT SCHEDULE STAGE 11

| SYMBOL      | CODE | BOTANICAL NAME                  | POT  |         | QTY |
|-------------|------|---------------------------------|------|---------|-----|
| TREES       |      |                                 |      |         |     |
|             | Pscr | Pseudopanax crassifolius        | 25L  |         | 4   |
|             | SoDG | Sophora molloyi 'Dragon's Gold' | 10L  |         | 2   |
| SHRUBS      |      |                                 |      |         |     |
|             | AgSF | Agapanthus africanus 'Sea Foam' | 2.5L |         | 30  |
|             | AzGW | Azalea x 'Gumpo White'          | 2.5L |         | 20  |
|             | HePP | Hebe x 'Pretty in Pink'         | 2.5L |         | 10  |
|             | LoTa | Lomandra longifolia 'Tanika'    | 2.5L |         | 15  |
|             | NaFp | Nandina domestica 'Firepower'   | 2.5L |         | 28  |
|             | Pipr | Pimelea prostrata               | 2.5L |         | 28  |
|             | PiPP | Pittosporum 'Pom pom'           | 2.5L |         | 9   |
|             | WeGB | Westringia x 'Grey Box'         | 2.5L |         | 39  |
| SYMBOL      | CODE | BOTANICAL NAME                  | SIZE | SPACING | QTY |
| SHRUB AREAS |      |                                 |      |         |     |
|             | DiLi | Dianella revoluta 'Little Rev'  | 2.5L | 400 mm  | 181 |

AS APPROVED BY  
SELWYN DISTRICT COUNCIL  
Development Engineering

Engineering Acceptance  
RC 245118


28/04/2026 nik.com

Works to be completed in accordance with the terms  
and conditions set in the Engineering Acceptance Letter.

PLEASE NOTE

FOR CONSTRUCTION PURPOSES USE ONLY FIGURED DIMENSIONS. THIS DRAWING MUST ALWAYS BE READ IN CONJUNCTION WITH ALL RELEVANT PROJECT DETAILS. ALL DIMENSIONS MUST BE CHECKED ON SITE PRIOR TO COMMENCEMENT. PLEASE REPORT ANY DISCREPANCY TO THE ARCHITECT OR CONTRACT ADMINISTRATOR

© COPYRIGHT XTERIORSCAPES 2025

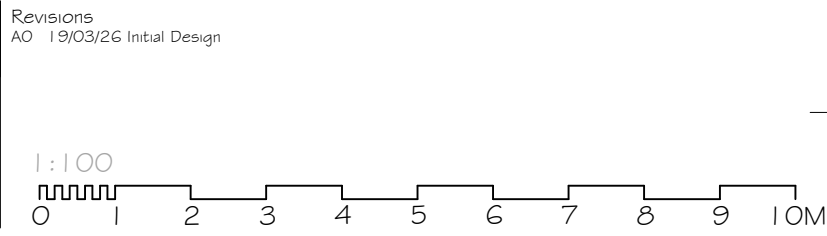


|                                                                             |                              |
|-----------------------------------------------------------------------------|------------------------------|
| Drawing<br>Planting Plan - Stage 11                                         | Project Date<br>Jan 2026     |
| Project/Client<br>Broadfield Grange<br>Urban Estates 22 & Broadfield Grange | Scale @ A3<br>1:100          |
| Job reference   Drawing number<br>24112A-03-PP33                            | Revision<br>AO               |
|                                                                             | Purpose of Issue<br>Approval |

441 Papanui Road, PO Box 36-511  
Christchurch 8146

m: 021 433 418 t: 03 421 8460  
hayden@xteriorscapes.nz  
www.xteriorscapes.nz



AS APPROVED BY  
SELWYN DISTRICT COUNCIL  
Development Engineering  
  
Engineering Acceptance  
RC 245118  
  
28/04/2026    nik.colley  
  
Works to be completed in accordance with the terms  
and conditions set in the Engineering Acceptance Letter.


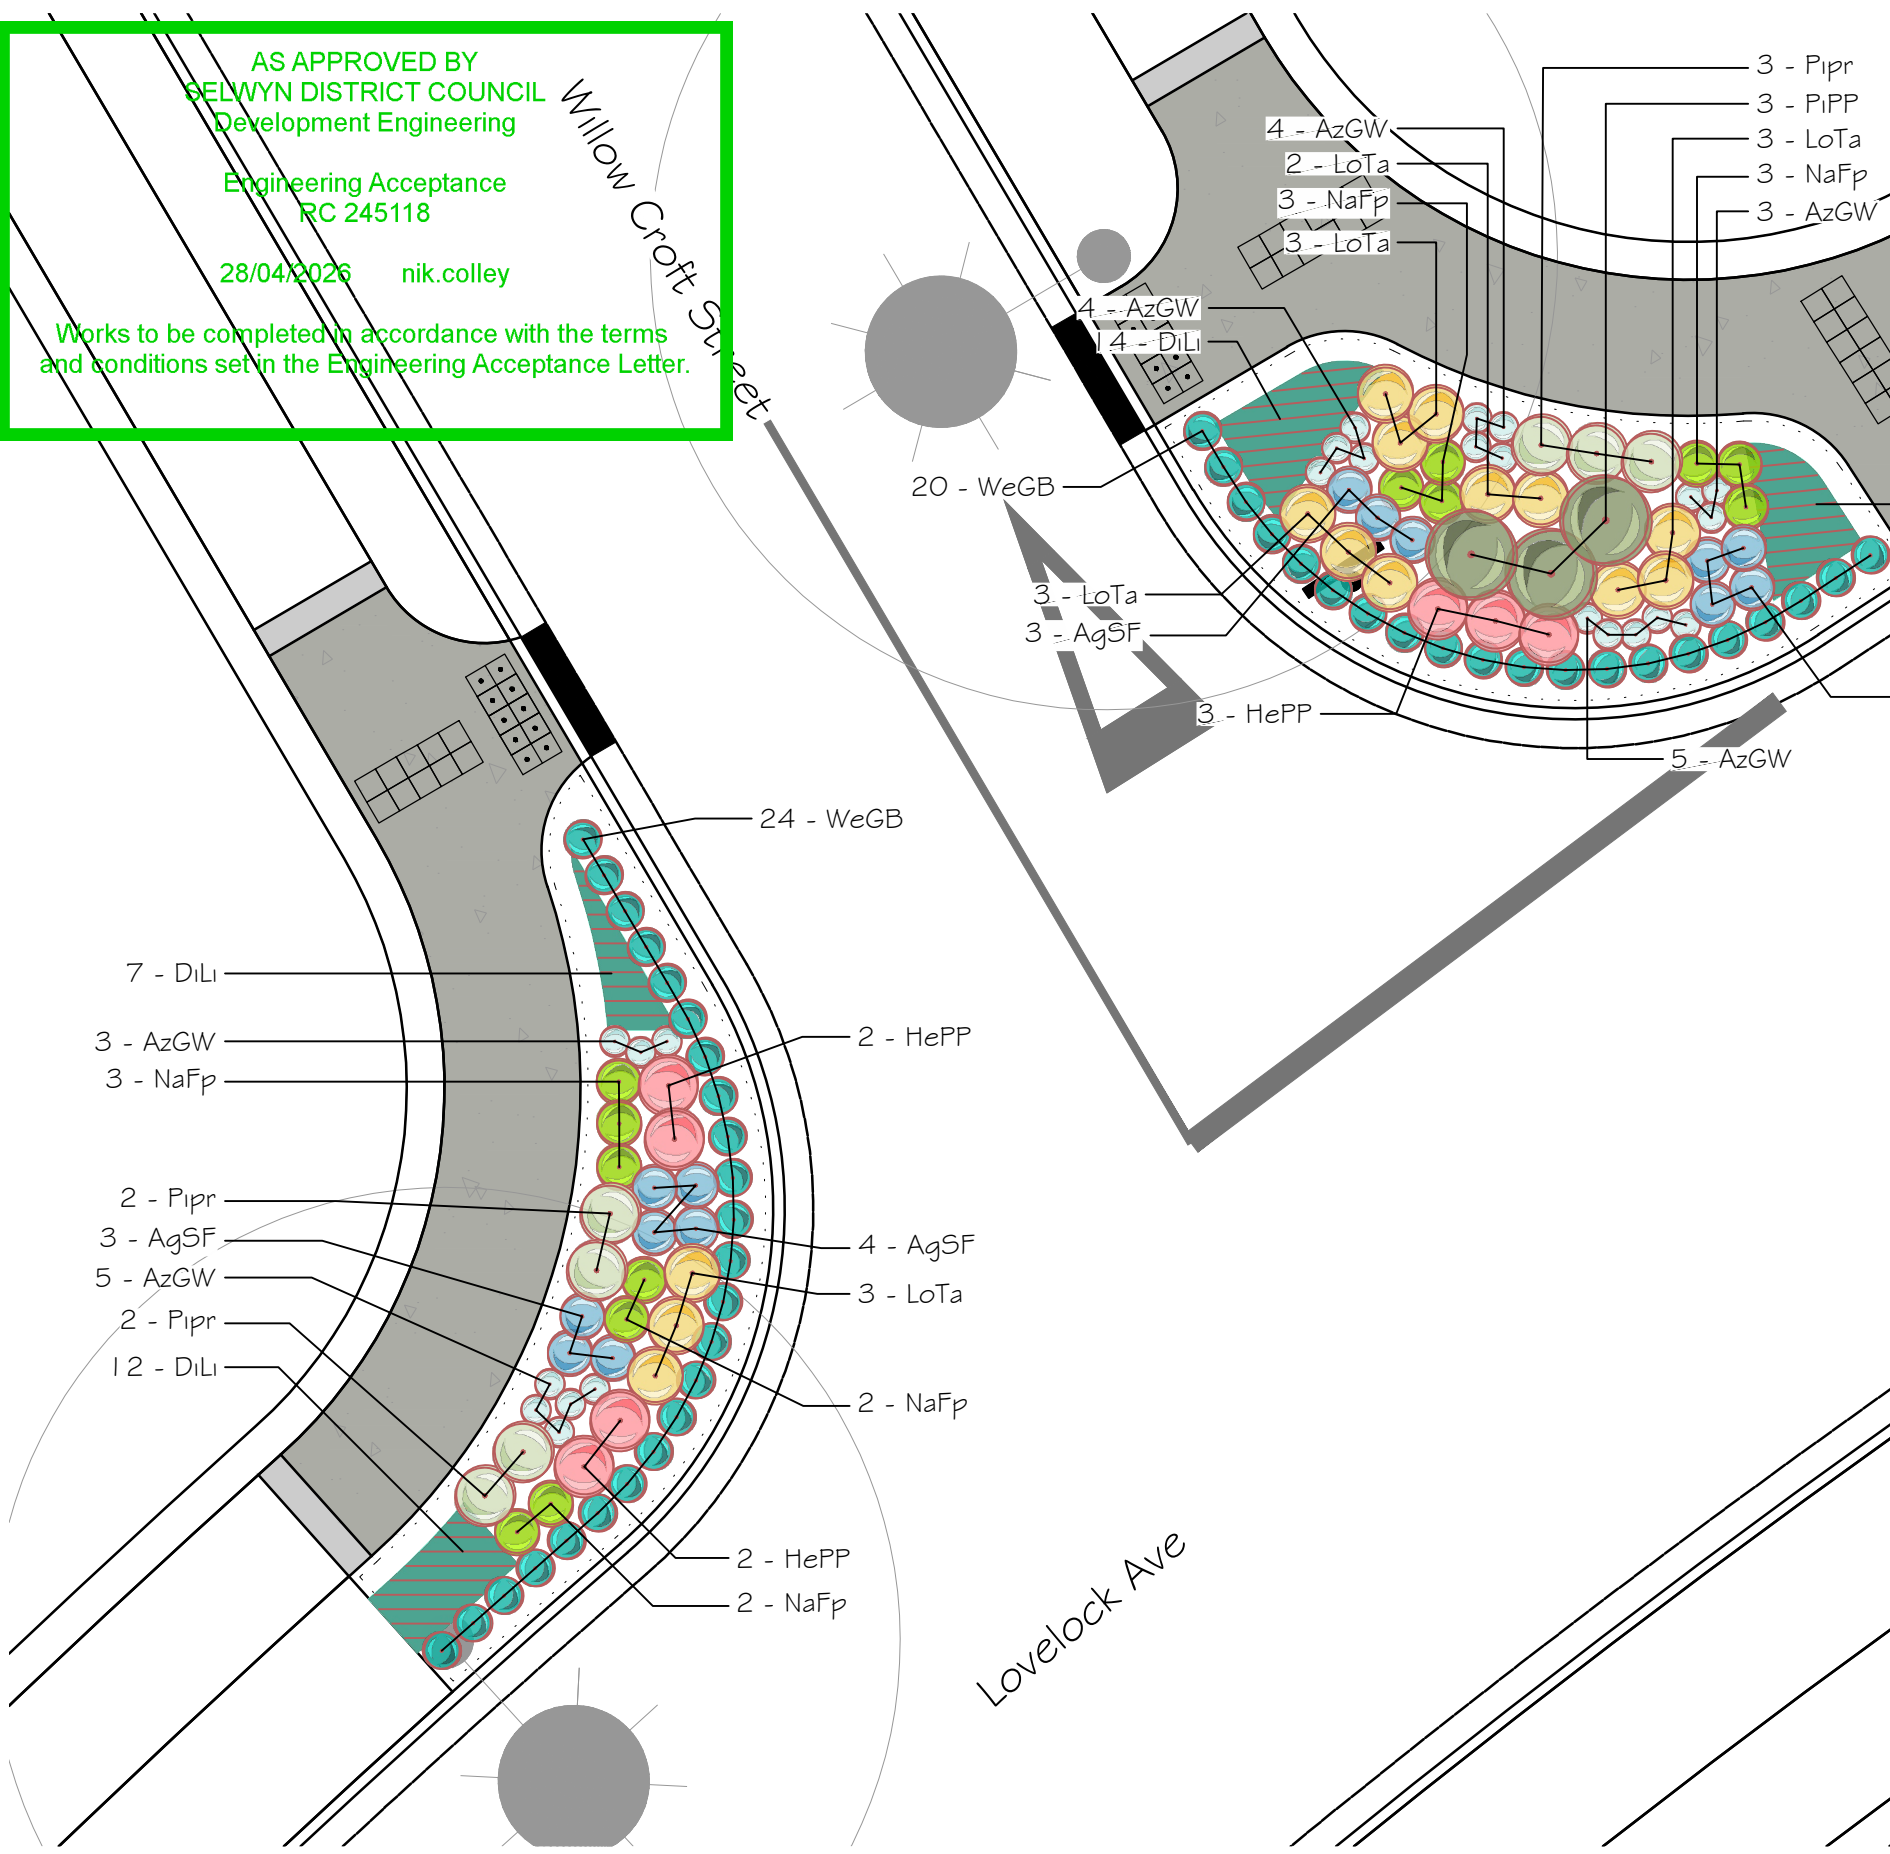


- NOTES:
- 1. Planting shall conform with applicable sections of Selwyn District Council Code of Practice, Part 10, Section Landscape Planting (unless specified otherwise).
  - 2. All planting against kerbs or footpaths to be set back minimum of 500mm, or so that mature plant does not overhang edge of garden bed.
  - 3. All garden bed edges against grass to have either a timber edge (TE) or a cut edge (CE)
  - 4. All garden beds adjacent to footpaths to have 150mm deep timber batten edge

| PLANT SCHEDULE STAGE 9 |      |                                 |      |         |     |
|------------------------|------|---------------------------------|------|---------|-----|
| SYMBOL                 | CODE | BOTANICAL NAME                  | POT  |         | QTY |
| SHRUBS                 |      |                                 |      |         |     |
|                        | AgSF | Agapanthus africanus 'Sea Foam' | 2.5L |         | 14  |
|                        | AzGW | Azalea x 'Gumpo White'          | 2.5L |         | 24  |
|                        | HePP | Hebe x 'Pretty in Pink'         | 2.5L |         | 7   |
|                        | LoTa | Lomandra longifolia 'Tanika'    | 2.5L |         | 14  |
|                        | NaFp | Nandina domestica 'Firepower'   | 2.5L |         | 13  |
|                        | Pipr | Pimelea prostrata               | 2.5L |         | 7   |
|                        | PiPP | Pittosporum 'Pom pom'           | 2.5L |         | 3   |
|                        | WeGB | Westringia x 'Grey Box'         | 2.5L |         | 44  |
| SYMBOL                 | CODE | BOTANICAL NAME                  | SIZE | SPACING | QTY |
| SHRUB AREAS            |      |                                 |      |         |     |
|                        | DiLi | Dianella revoluta 'Little Rev'  | 2.5L | 400 mm  | 45  |

PLEASE NOTE  
FOR CONSTRUCTION PURPOSES USE ONLY FIGURED DIMENSIONS. THIS DRAWING MUST ALWAYS BE READ IN CONJUNCTION WITH ALL RELEVANT PROJECT DETAILS. ALL DIMENSIONS MUST BE CHECKED ON SITE PRIOR TO COMMENCEMENT. PLEASE REPORT ANY DISCREPANCY TO THE ARCHITECT OR CONTRACT ADMINISTRATOR

© COPYRIGHT XTERIORSCAPES 2025

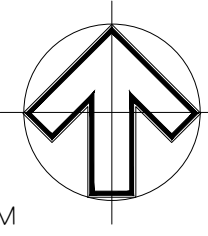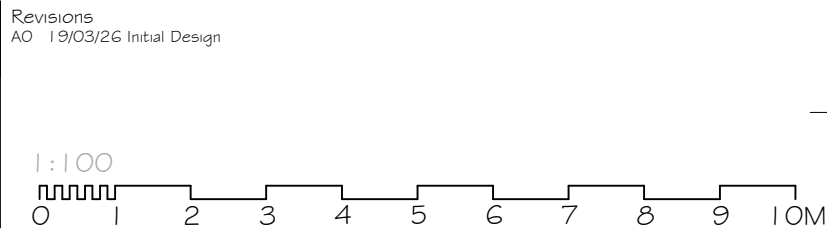

|                                                                             |  |                          |                              |
|-----------------------------------------------------------------------------|--|--------------------------|------------------------------|
| Drawing<br>Planting Plan - Stage 9                                          |  | Project Date<br>Jan 2026 |                              |
| Project/Client<br>Broadfield Grange<br>Urban Estates 22 & Broadfield Grange |  | Scale @ A3<br>1:100      |                              |
| Job reference   Drawing number<br>24112A-03-PP34                            |  | Revision<br>AO           | Purpose of Issue<br>Approval |

**xteriorscapes**  
LANDSCAPE ARCHITECTS

441 Papanui Road, PO Box 36-511  
Christchurch 8146

m: 021 433 418    t: 03 421 8460  
hayden@xteriorscapes.nz  
www.xteriorscapes.nz