


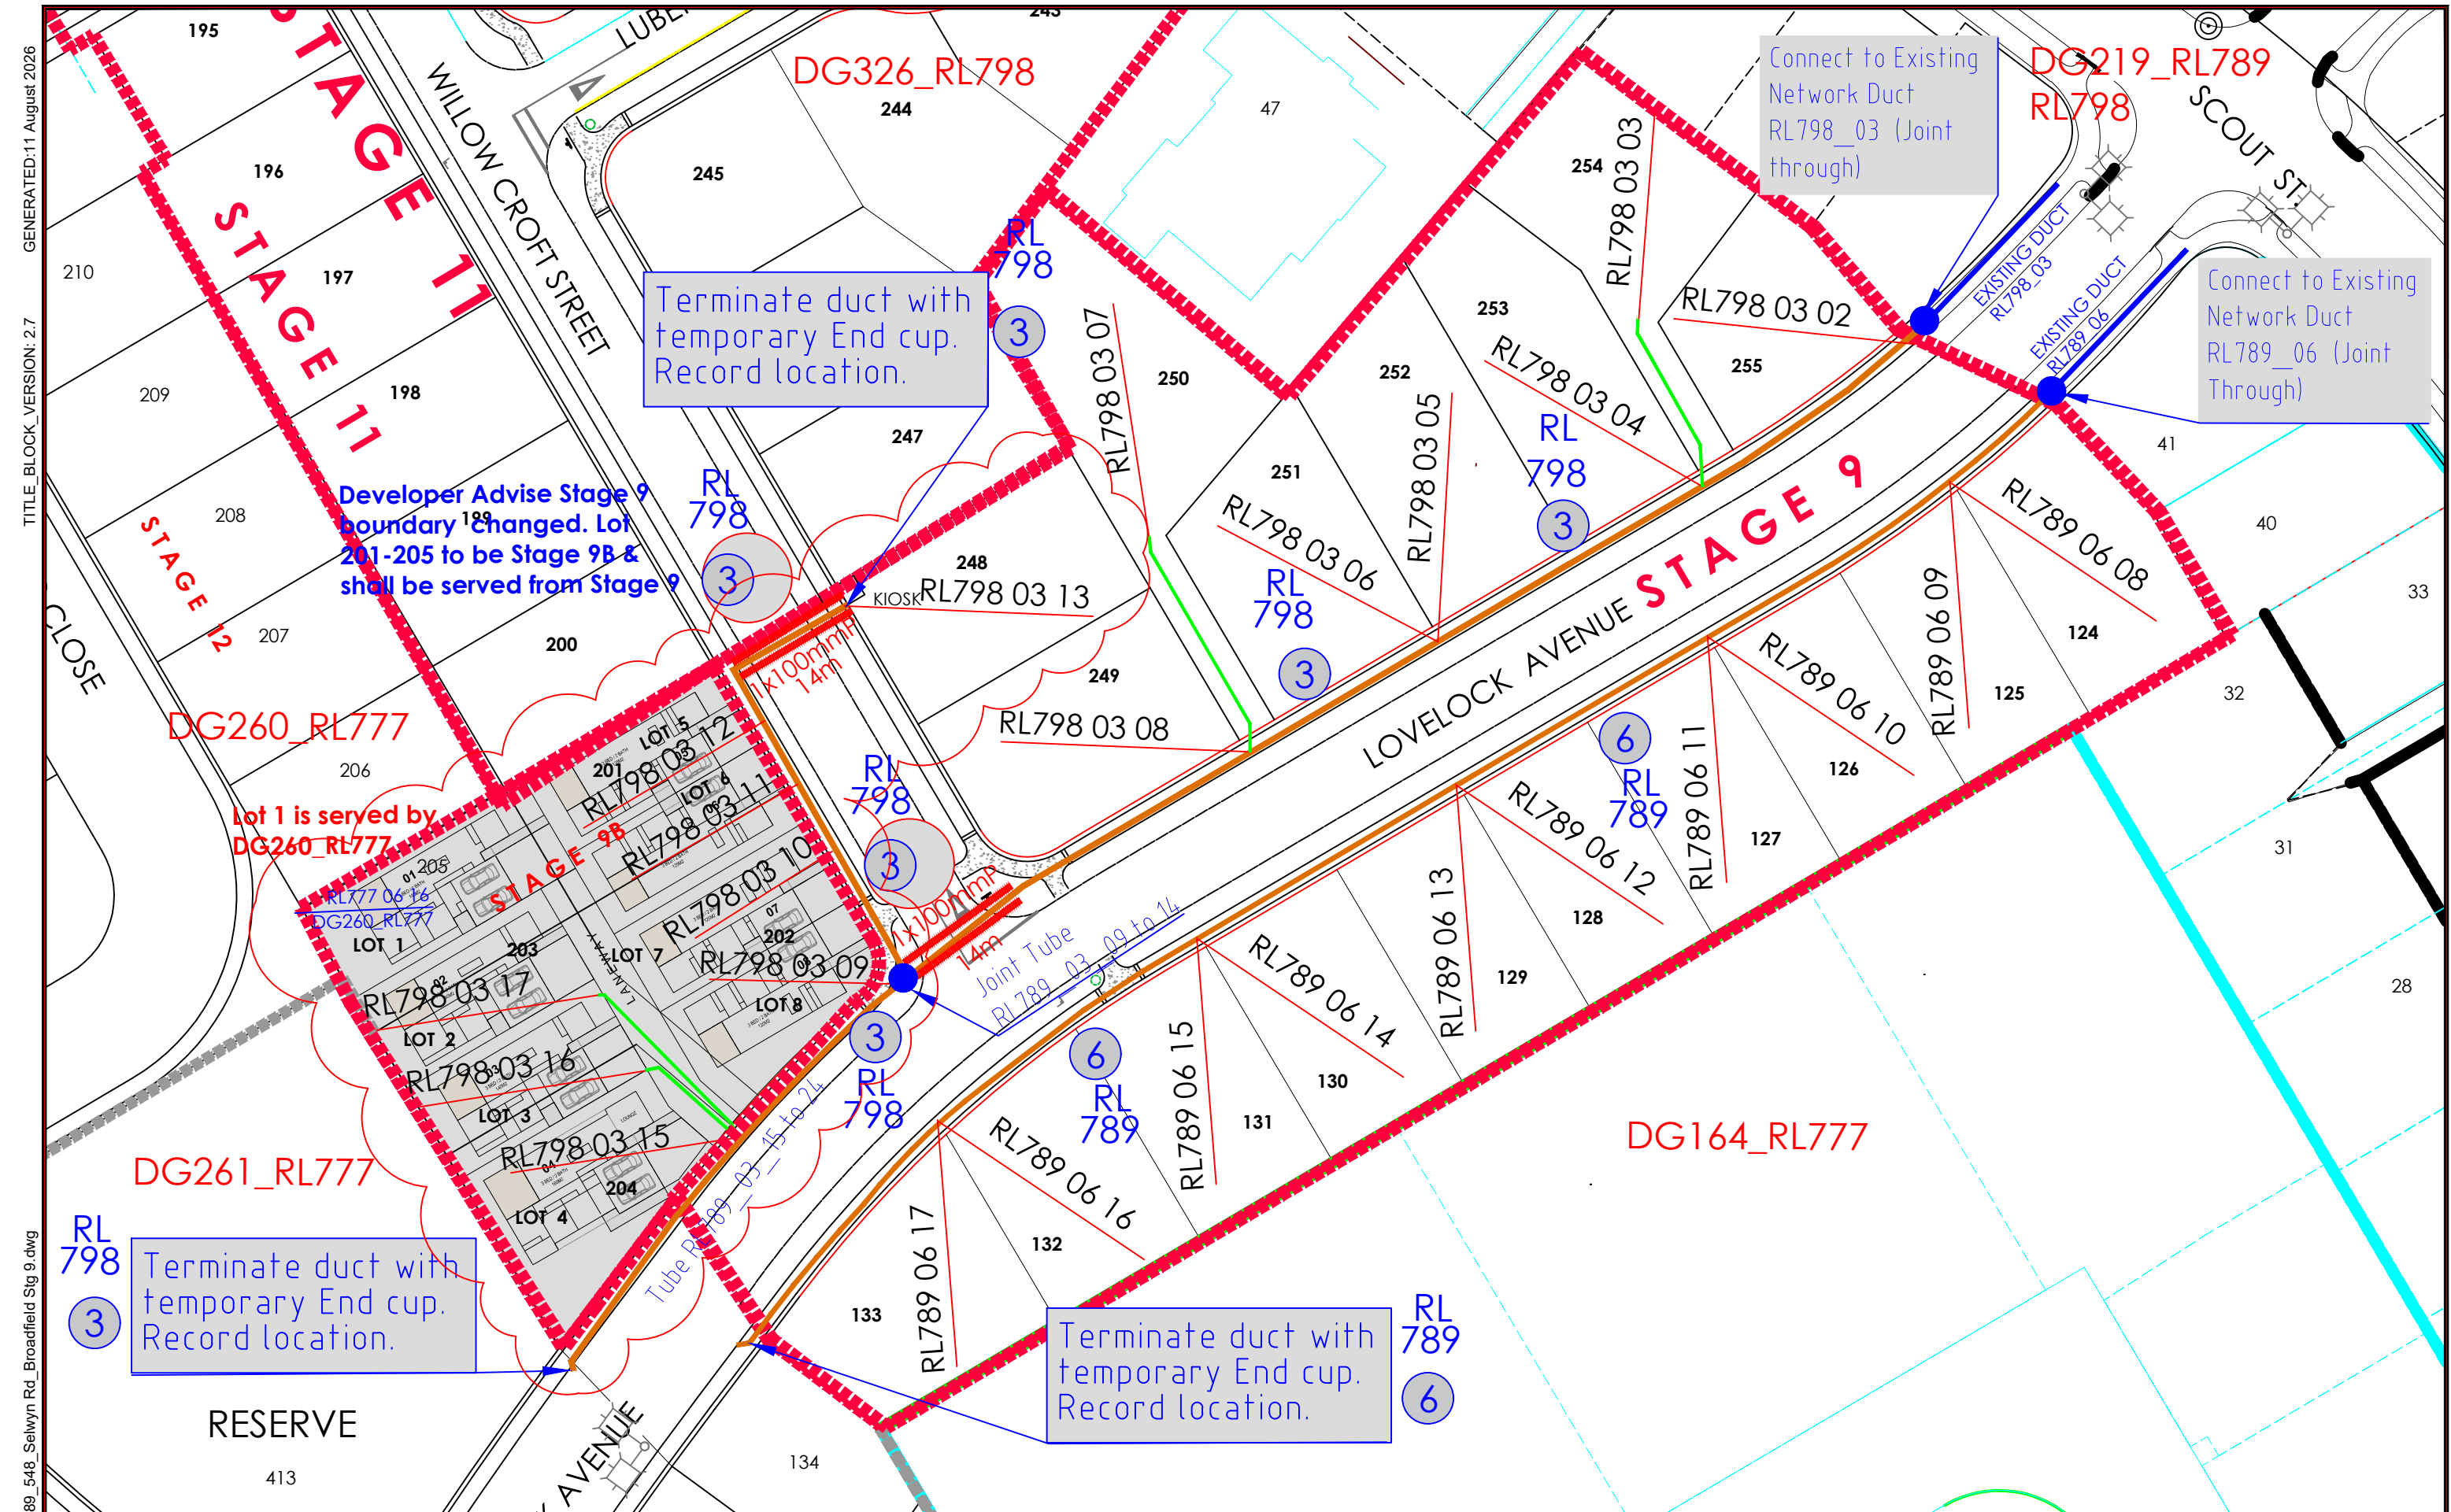

Rev.

DESCRIPTION

COMPANY

DESIGNED

APPROVED

DATE

1

First Issue _RL789 & RL798 Stage 9

Civtec

A. Seville

A. PRING

21/04/2026

2

Lot 201-205 is now in Stg 9B. Tubes renumbered and the service shall come from Stg 9. by Dev/ Contractor. See Revcloud

Civtec

A. Seville

A. PRING

11/08/2026

enable

fibre broadband

LEGEND

ø50/100mm duct

Manhole

End

NOTES

Job Extents

ID

Drop (CAB_Duct_Tube_Branch_Tube) eg. CN789_01_13_A_2

Cabinet (Primary)

Cabinet (Secondary)

Pedestal (SOS)

Pedestal (ROW)

24Way multiduct

Existing multiduct

12Way multiduct

7Way multiduct

Ruggedized tube/s

eg. CN789_01_13_A_2

TITLE

PROPOSED UFB BLOWN FIBRE
INSTALLATION PLAN FOR ROLLESTON
RL789_RL798_DG325_548 SELWYN RD STG 9
BROADFIELD (WO#215659)

YES

POWER

NO

WATER

SIZE

A3

SCALE

NTS

CABINET


RD798
RD789


SHEET

1 of 1

RL798_DG325_Stg 9

WO#215659_DG325_RL7

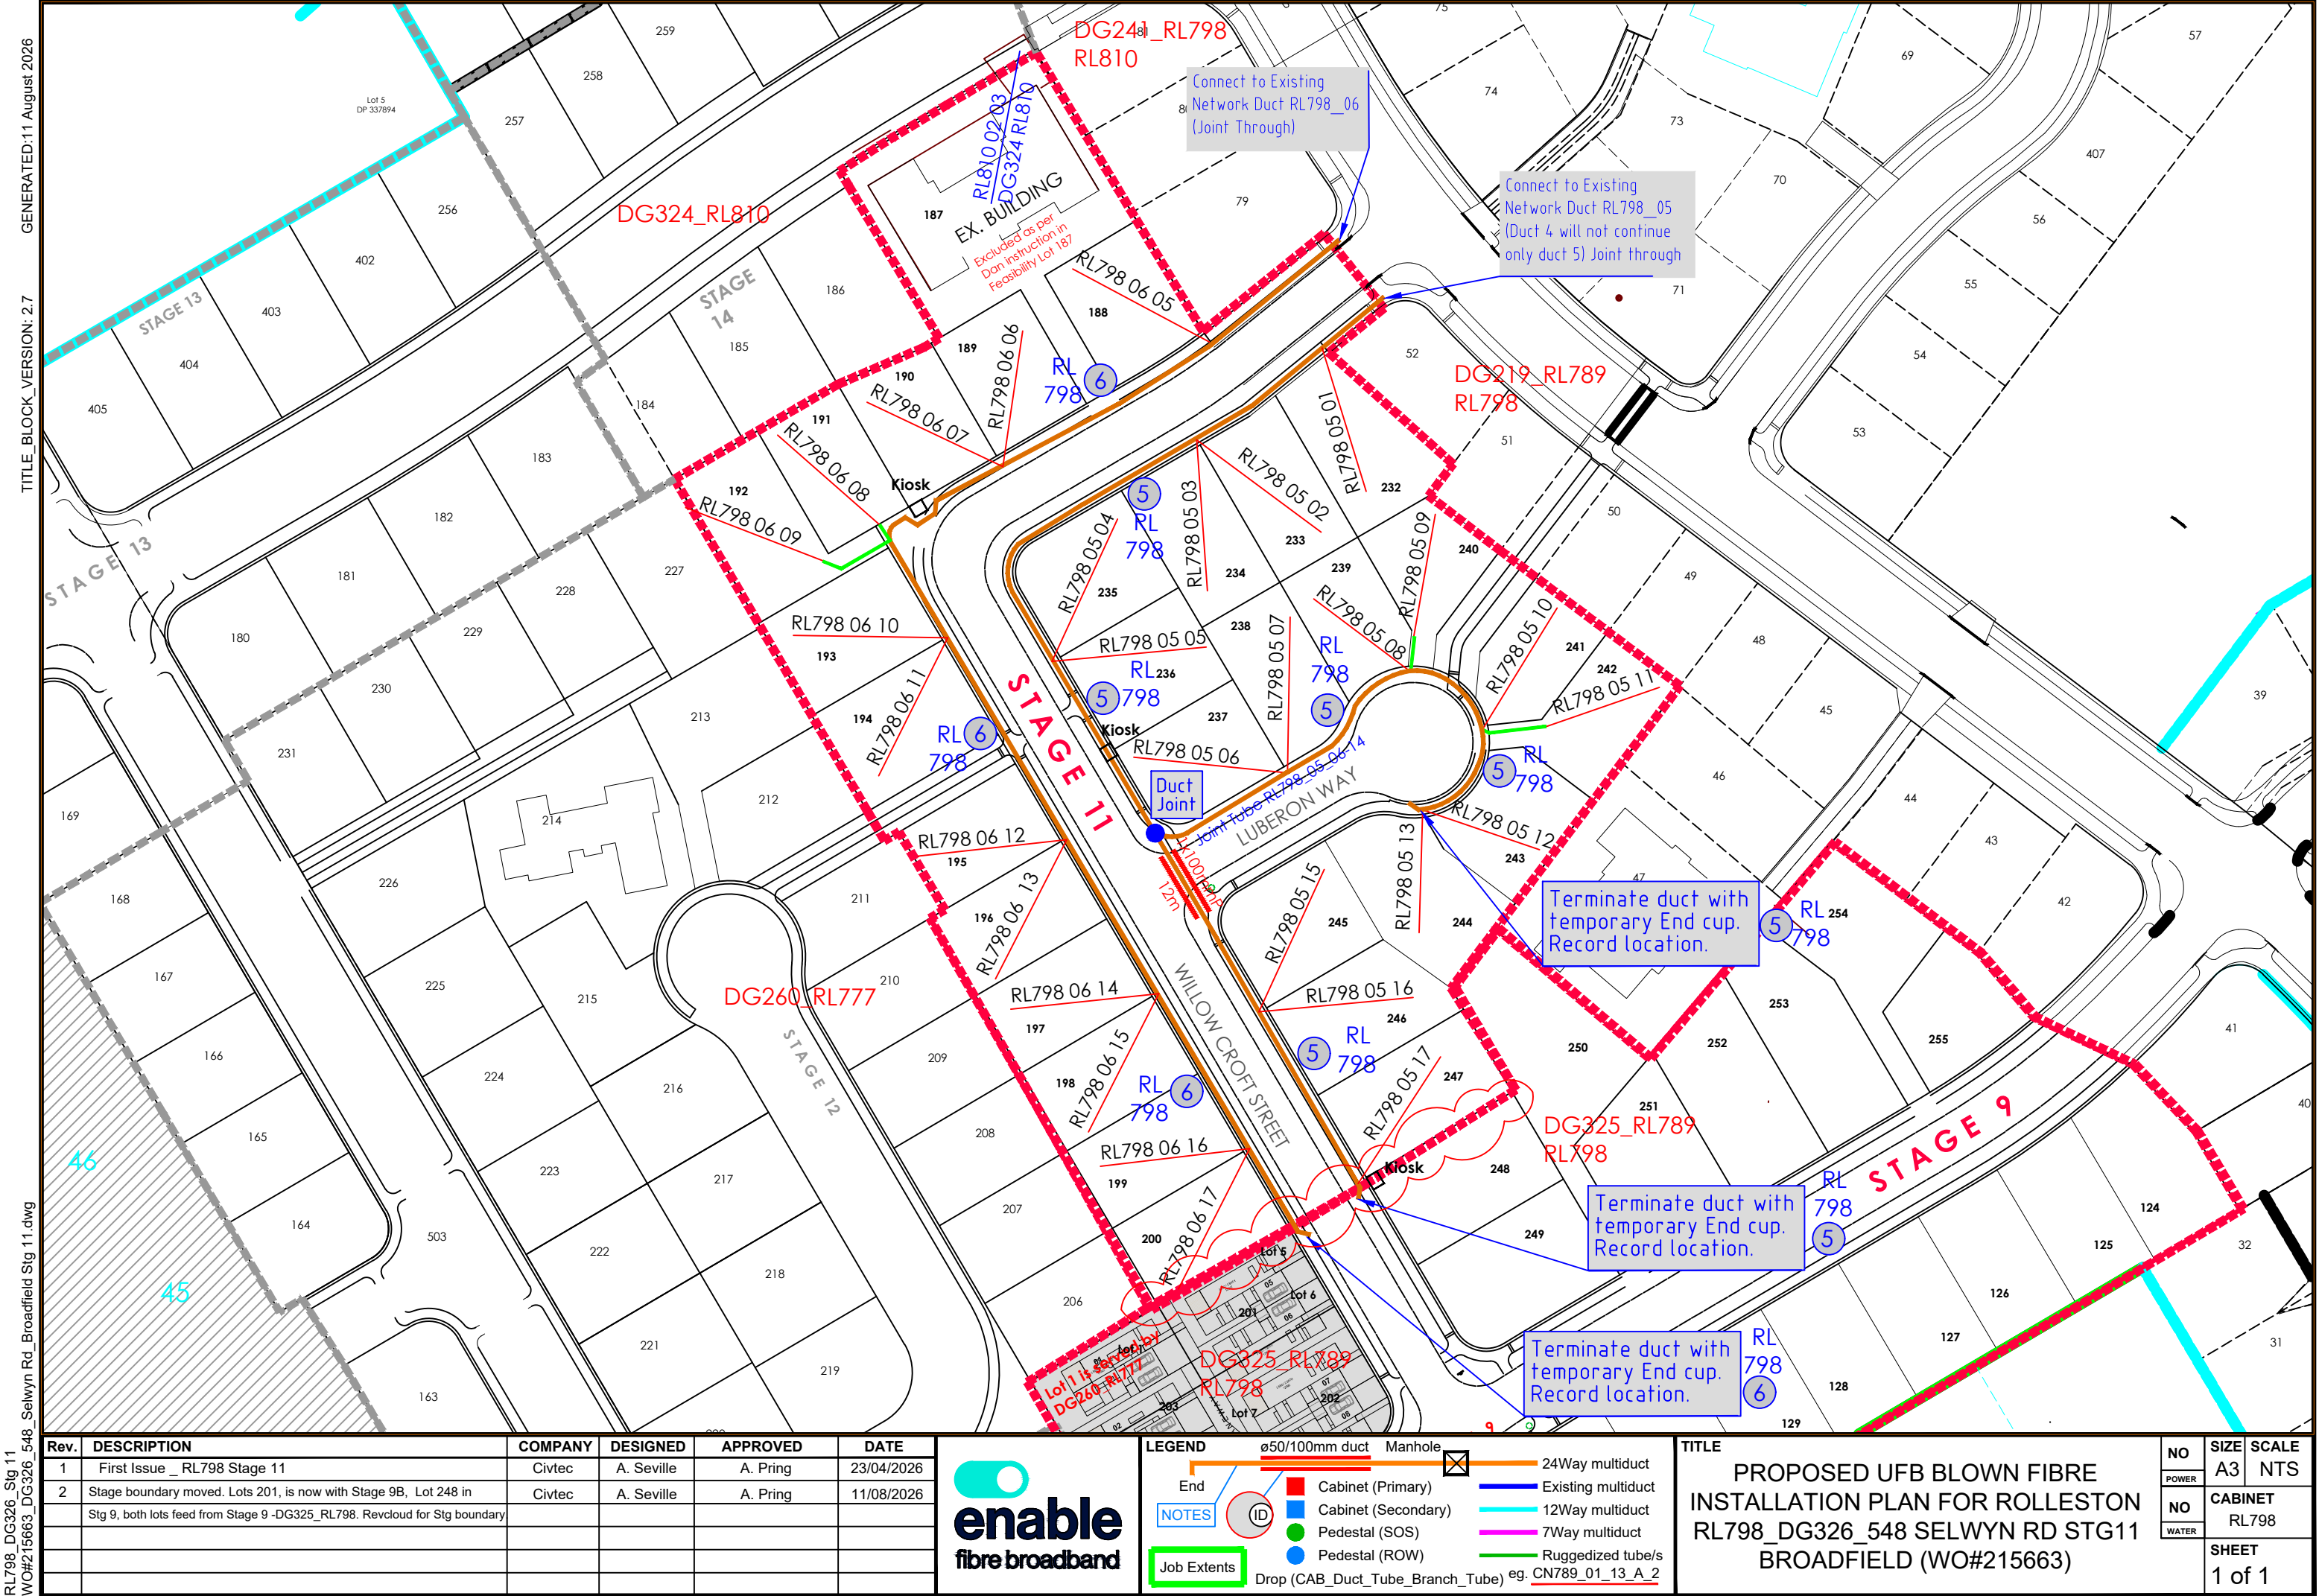

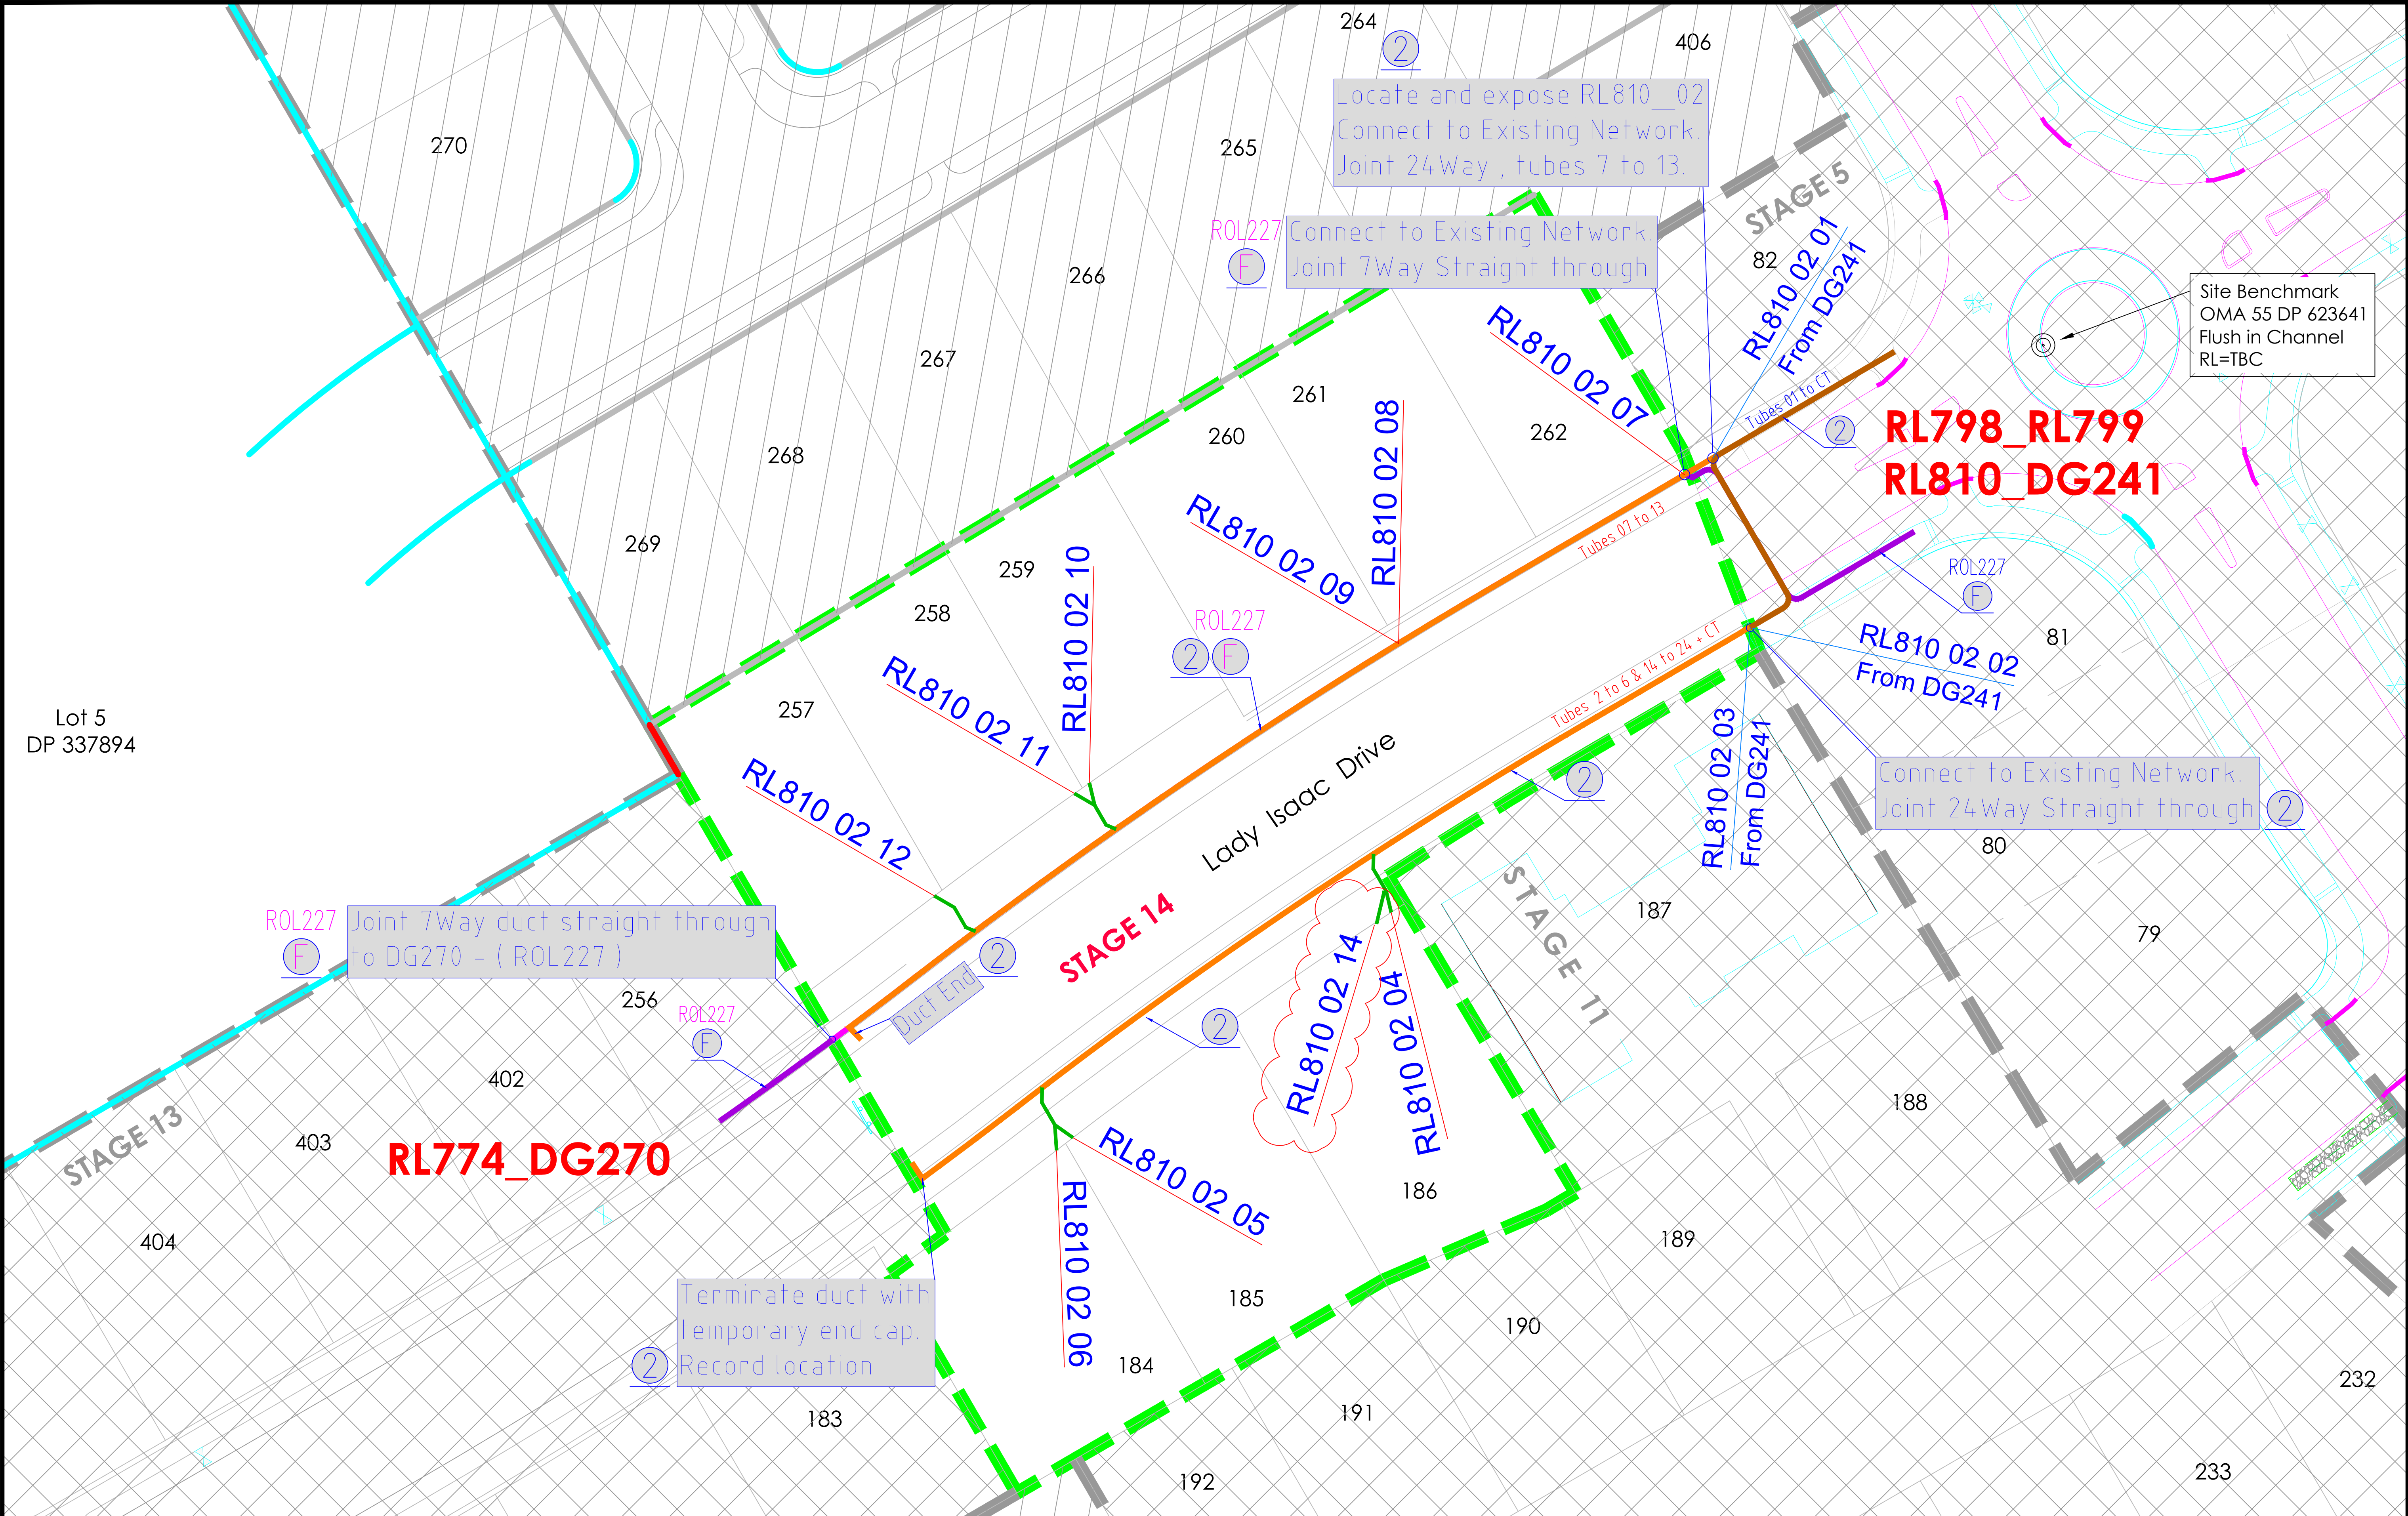

Rev.	DESCRIPTION	COMPANY	DESIGN	CHECKED	DATE
1	Initial Issue	Civtec	Angel S.	Andy P.	22/04/2026
2	Approved Plan	Civtec	Angel S.	Andy P.	22/04/2026
3	Additional Tube to Lot 186 as per request.	Civtec	A. Seville	Andy P.	28/04/2026

LEGEND

ø50/100mm duct Manhole

End (ID)

Job Extents

Drop (CAB_Duct_Tube_Branch_Tube) eg. CN789_01_13_A_2

- Cabinet (Primary)
- Cabinet (Secondary)
- Pedestal (SOS)
- Pedestal (ROW)
- 24Way multiduct
- Existing multiduct
- 12Way multiduct
- 7Way multiduct
- Ruggedized tube/s

TITLE	YES POWER	SIZE A3	SCALE NTS
PROPOSED UFB BLOWN FIBRE INSTALLATION PLAN FOR ROLLESTON CABINET RL810_DG324 548 SELWYN ROAD - BROADFIELD GRANGE STAGE 14 (WO.215597)			
		CABINET RL810	
		SHEET 1 of 1	