


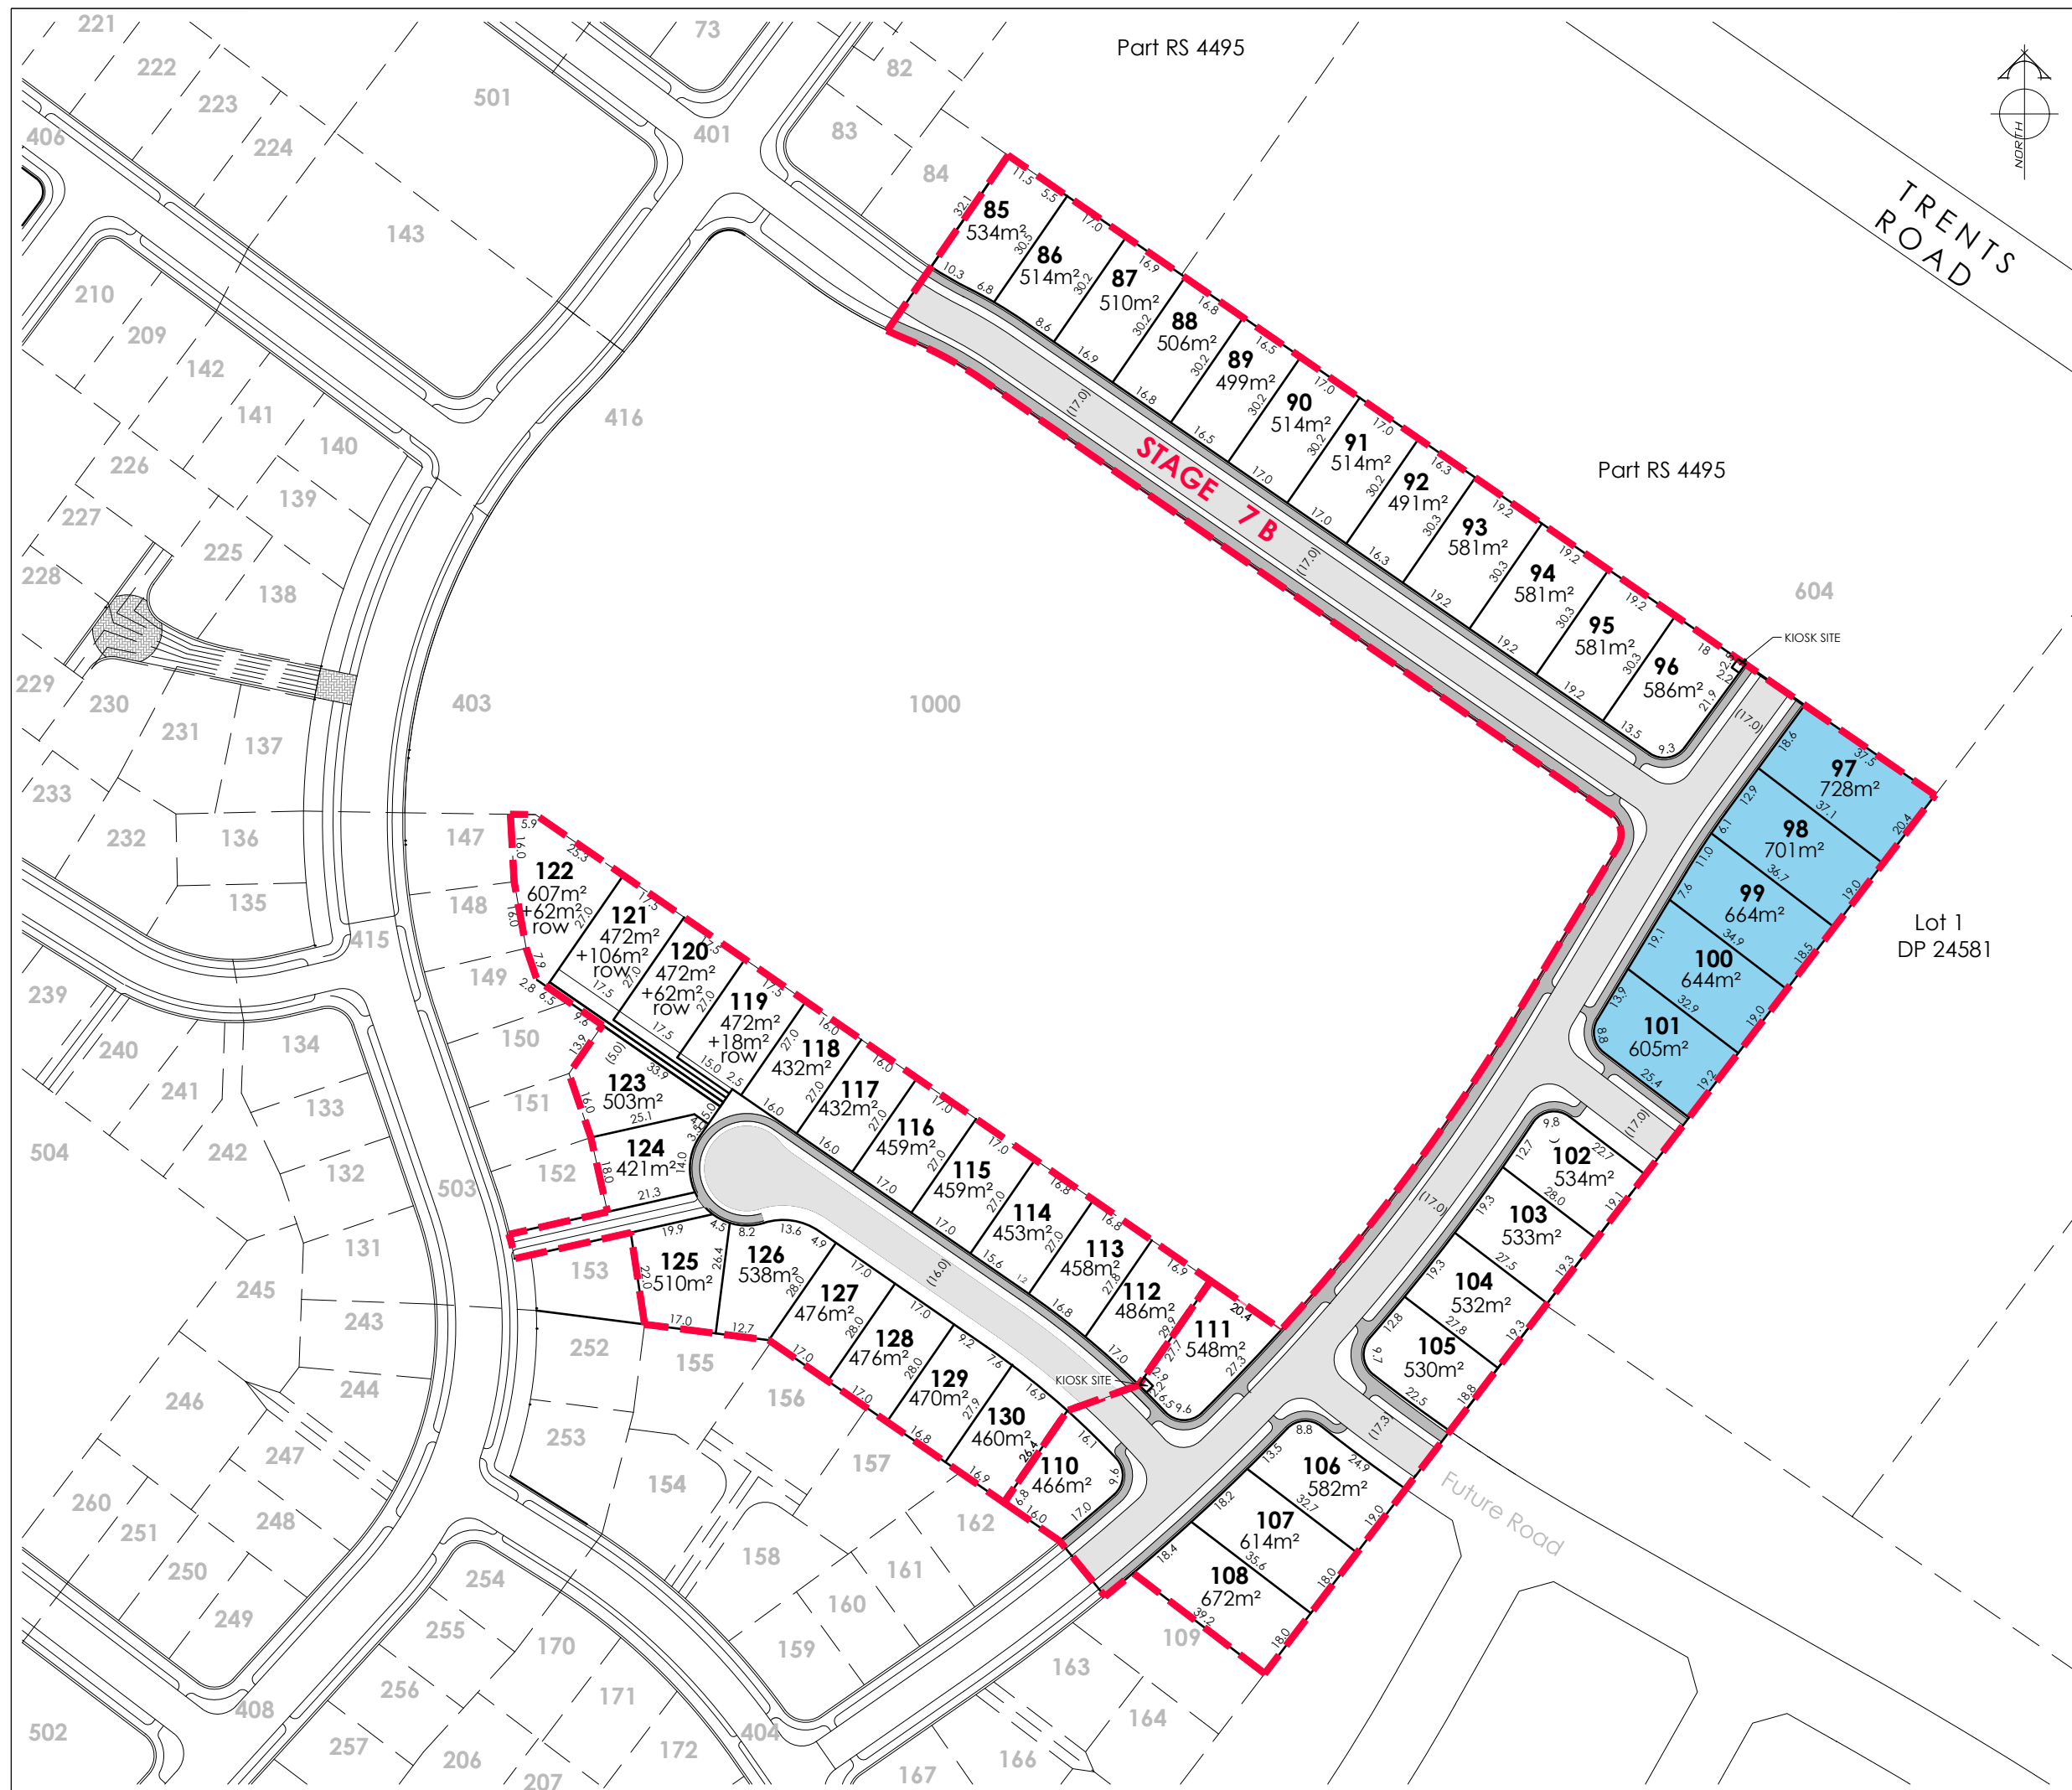

AMENDMENTS :		
AMENDMENT	DATE	DESCRIPTION
R1	07/05/26	SALES PLAN LAYOUT

NOTES :

1. Areas and dimensions are subject to final survey and deposit of plans.
2. Service easements to be created as required.
3. This plan has been prepared for subdivision consent purposes only. No liability is accepted if the plan is used for any other purpose.
4. This plan has been prepared for the use of our client and no liability is accepted in relation to any other parties.
5. Any measurements taken from information which is not dimensioned on the electronic copy are at the risk of the recipient.
6. This plan is subject to the granting of subdivision and/or resource consents and should be treated as a proposal until such time as the necessary consents have been granted by the relevant authorities.



Two Dwelling Sites

Electricity and Telecommunications
Utility lots to be created as required
by the utility providers.



116 Wrights Road P O Box 679 Christchurch 8140. New Zealand
Telephone: 03 379-0793 Website: www.dls.co.nz E-mail: office@dls.co.nz

	JOB TITLE:
--	------------

Hamptons Holdings Ltd
Hamptons Road, Prebbleton

SHEET TITLE:

**Proposed Subdivision of
Lot 2 DP 25129, Lot 2 DP 41505,
Lot 2 DP 510622 &
Lot 2 DP 592168**

	DRAWING STATUS
--	----------------

STAGE 7&8 FOR INFO

SCALE: 1:750@A1
1:1500@A3

DATE: May 2026

CAD FILE :	J:\21058\SUBCON\SALES\21058_SALES STAGE 7&8.dwg	Drawn: GC
------------	---	-----------

DRAWING No :

E.21058

1 of 1

Drawn: GC

R1