


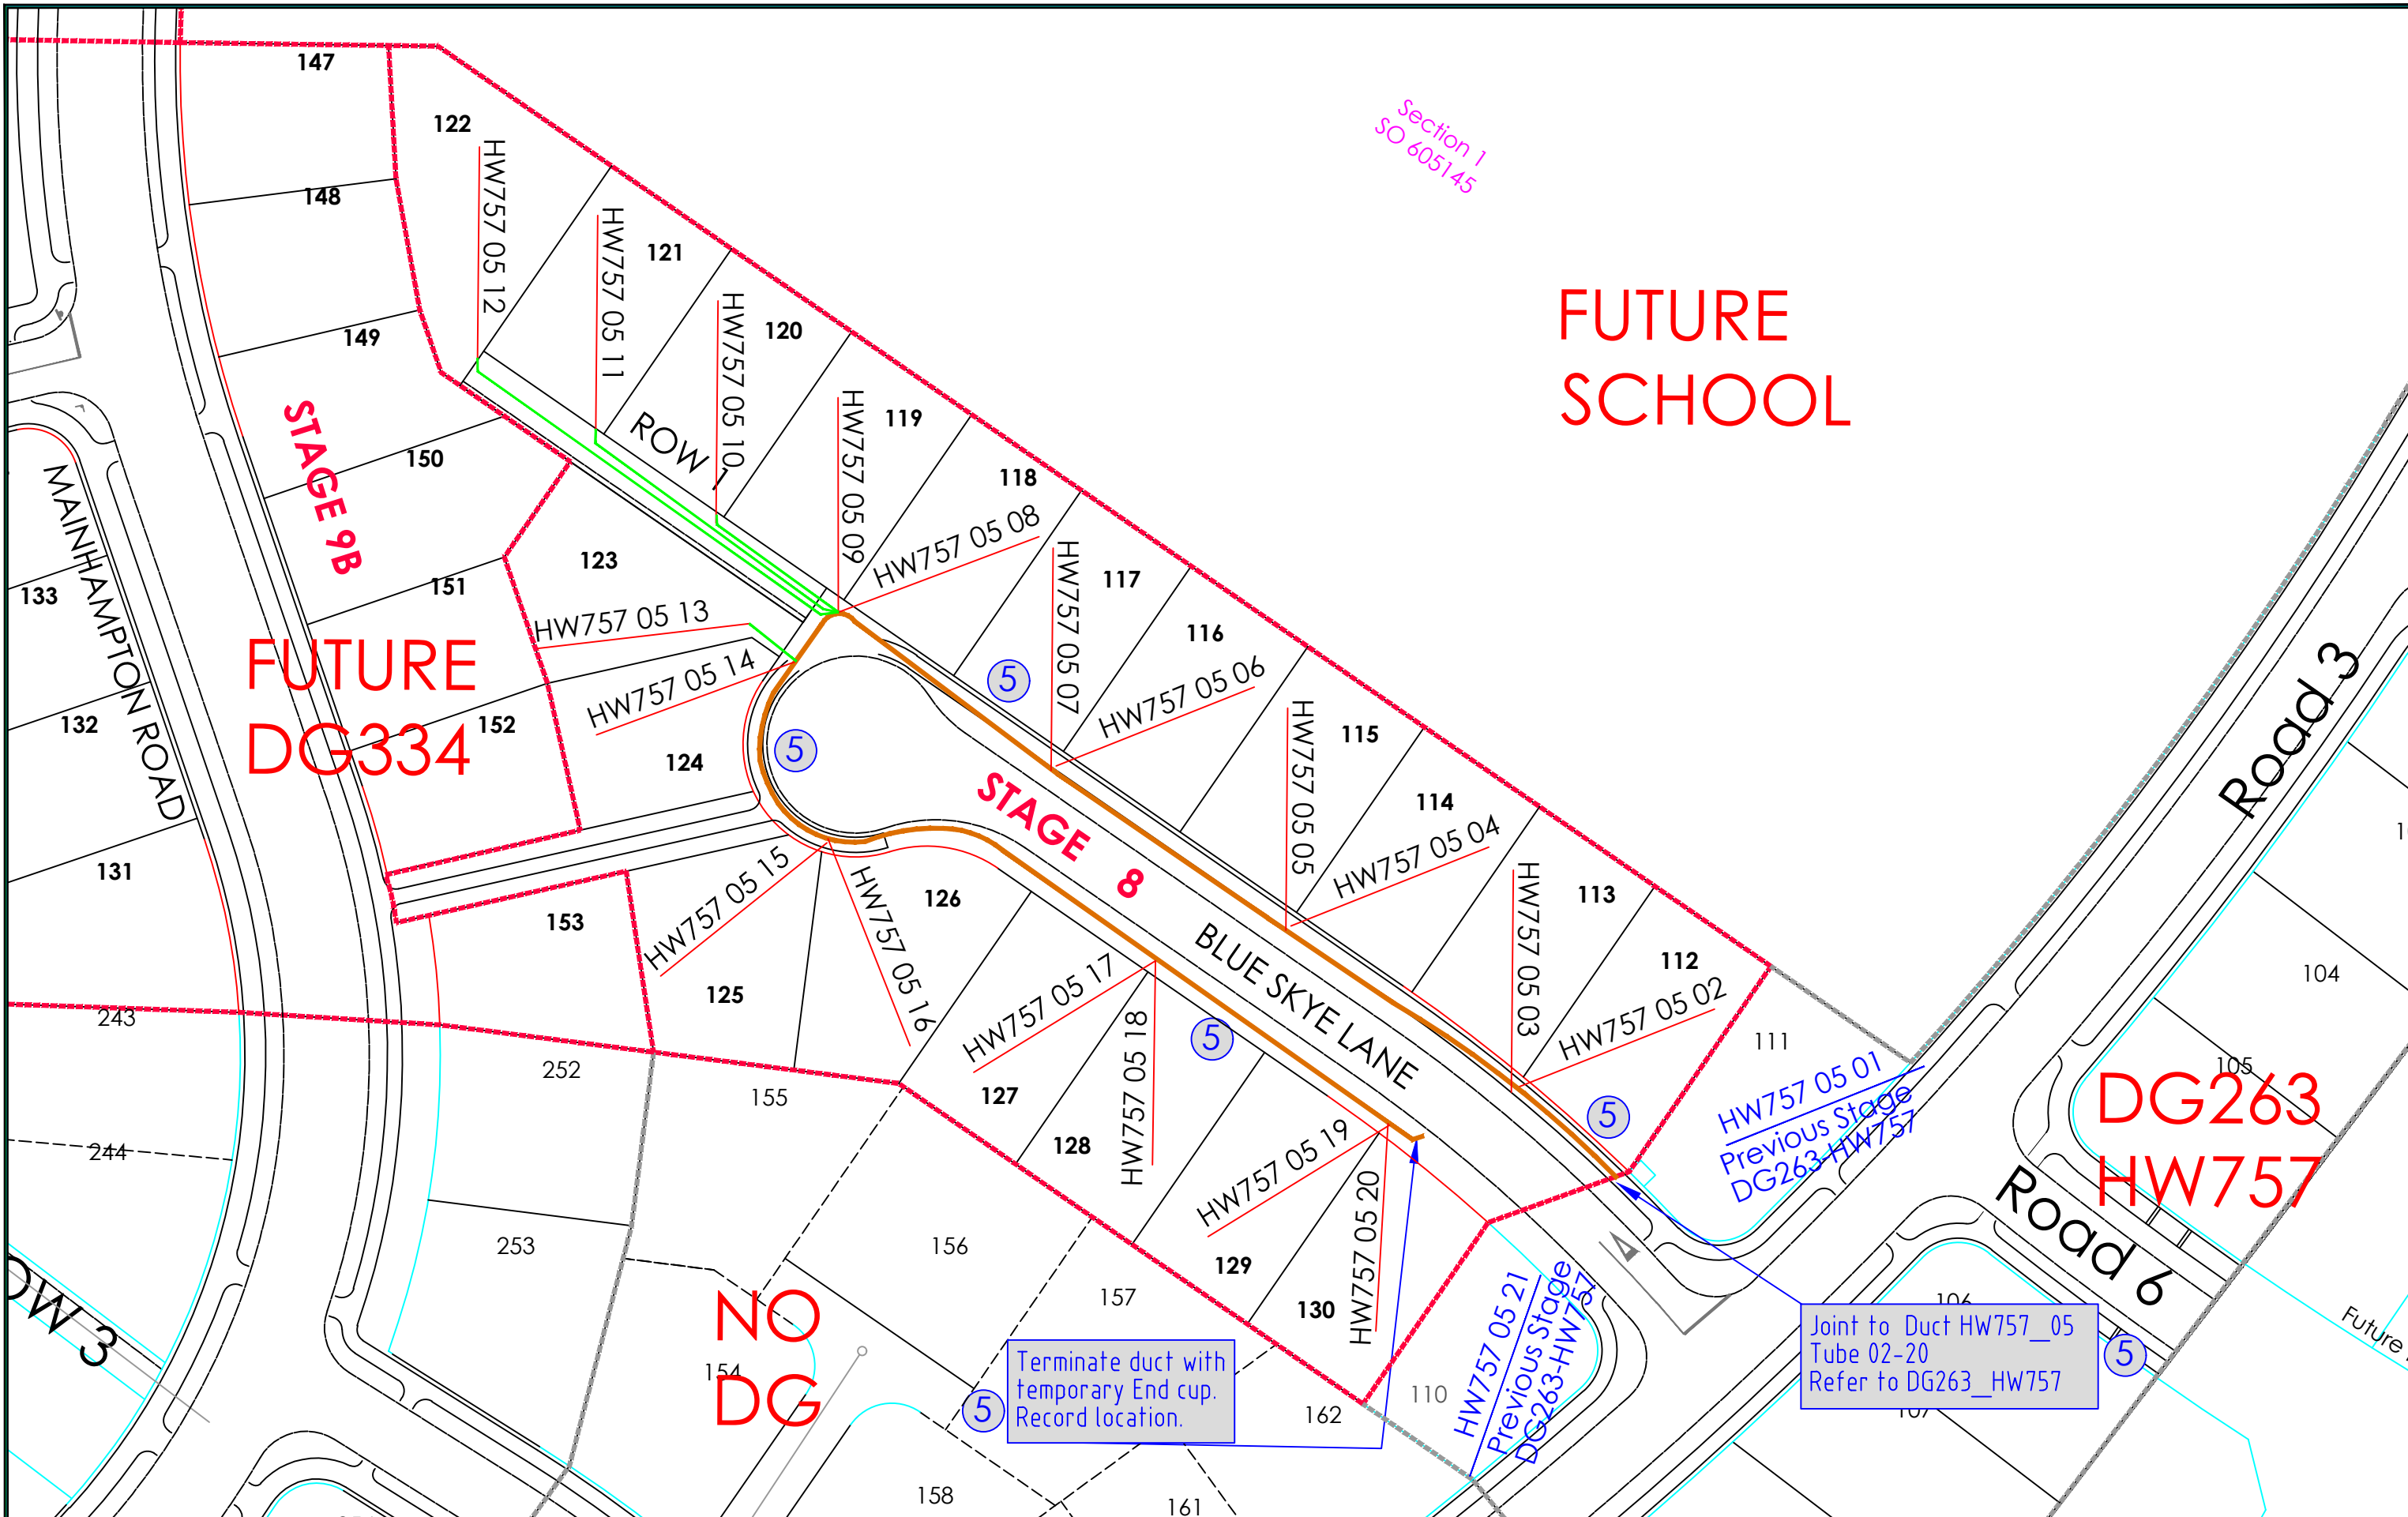


Rev.	DESCRIPTION	COMPANY	DESIGNED	PEER REVIEWED	DATE
1	First Issue	Civtec	A. Seville	A. Seville	23/062026

LEGEND

- ø50/100mm duct
- Manhole
- End
- Job Extents
- Cabinet (Primary)
- Cabinet (Secondary)
- Pedestal (SOS)
- Pedestal (ROW)
- Drop (CAB_Duct_Tube_Branch_Tube) eg. CN789_01_13_A_2
- 24Way multiduct
- Existing multiduct
- 12Way multiduct
- 7Way multiduct
- Ruggedized tube/s

TITLE			NO	SIZE	SCALE
PROPOSED UFB BLOWN FIBRE INSTALLATION PLAN FOR HALSWELL DG332_HW757_232 HAMPTONS RD STG 8 (WO#219940)			POWER	A3	NTS
			NO	CABINET	
			WATER	HW757	
				SHEET	
				1 of 1	

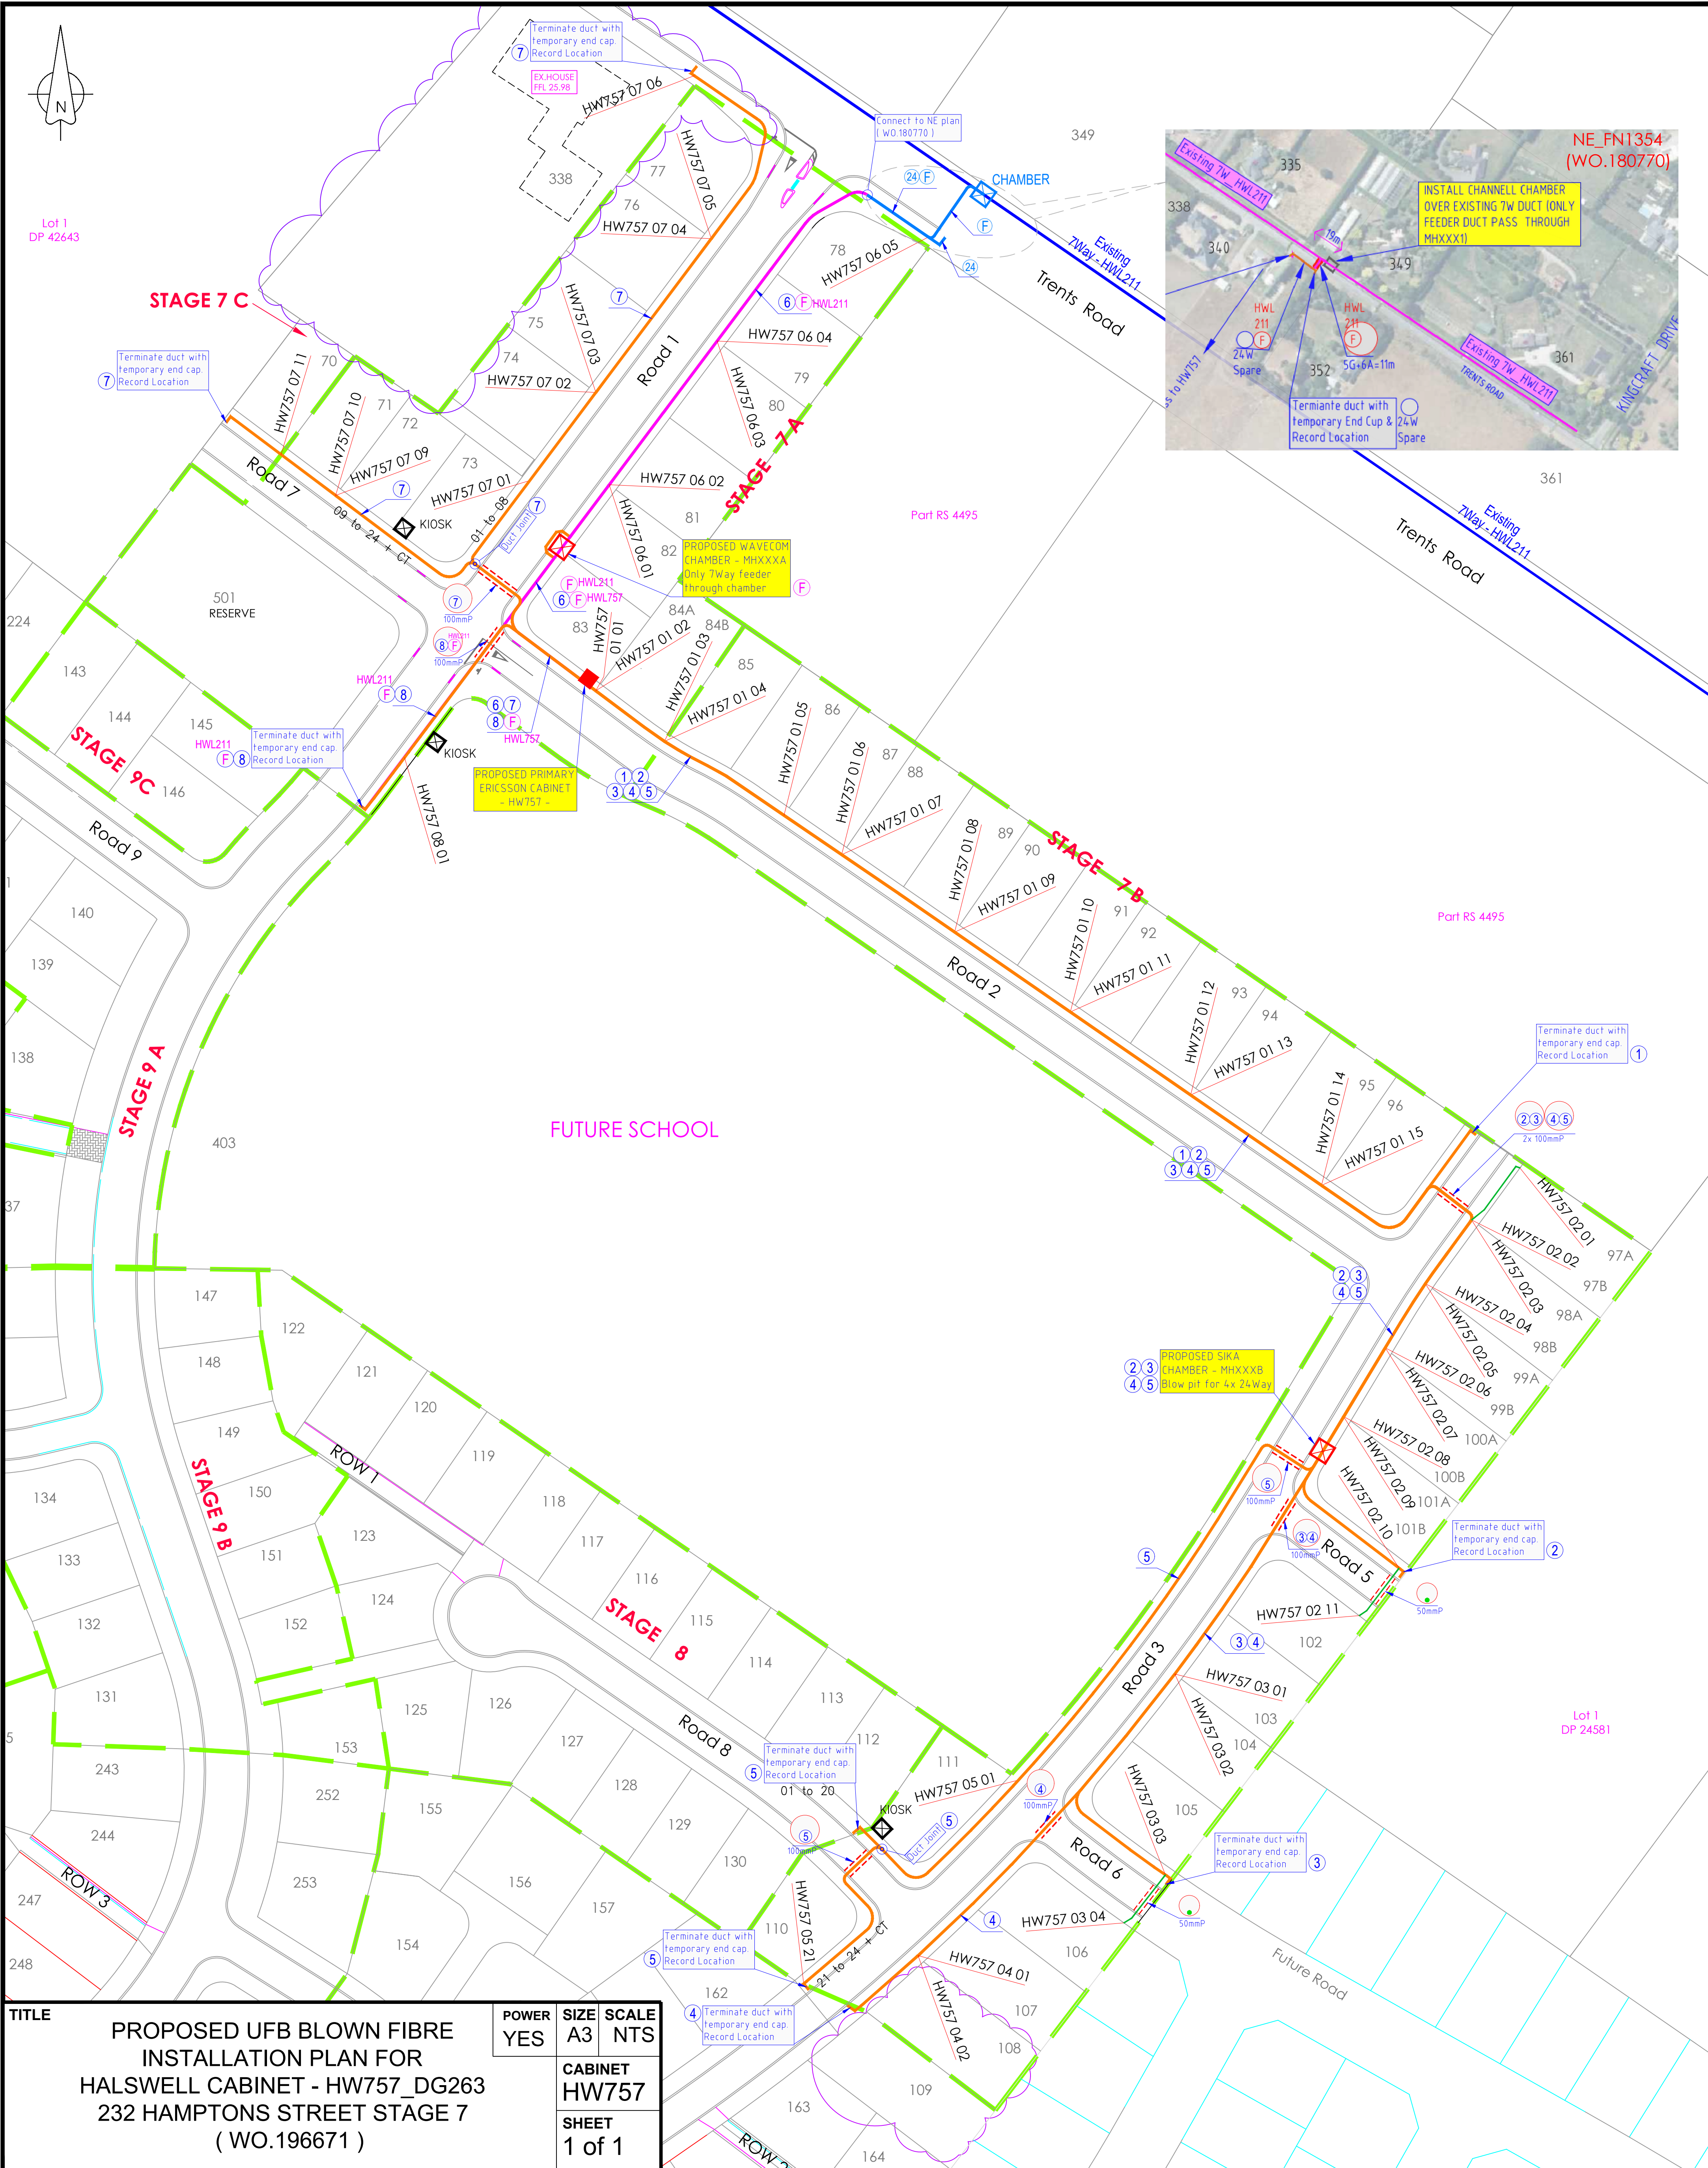

TITLE

PROPOSED UFB BLOWN FIBRE
INSTALLATION PLAN FOR
HALSWELL CABINET - HW757_DG263
232 HAMPTONS STREET STAGE 7
(WO.196671)

POWER
YES

SIZE
A3

SCALE
NTS

CABINET
HW757

SHEET
1 of 1

Rev.	DESCRIPTION	COMPANY	BY	CHECKED	DATE
1	Initial Issue	Civtec	A. Salazar	A. Pring	18/08/2025
2	Approved Plan	Civtec	A. Salazar	A. Pring	18/08/2025
3	Additional tube for lot 84	Civtec	A. Salazar	A. Pring	19/08/2025
4	Extend duct & TBO to #338 Trents Road	Civtec	A. Salazar	A. Pring	29/03/2026
5	Lot 109 move to Stg 10, Lot 108, singular, see rev cloud	Civtec	A. Salazar	A. Pring	23/05/2026



LEGEND

ø50/100mm duct

Manhole

End

NOTES

Job Extents

Cabinet (Primary)

Cabinet (Secondary)

Pedestal (SOS)

Pedestal (ROW)

Drop (CAB_Duct_Tube_Branch_Tube)

24Way multiduct

Existing multiduct

12Way multiduct

7Way multiduct

Ruggedized tube/s

eg. CN789_01_13_A_2